DETALIU POZARE CONDUCTA CANALIZARE

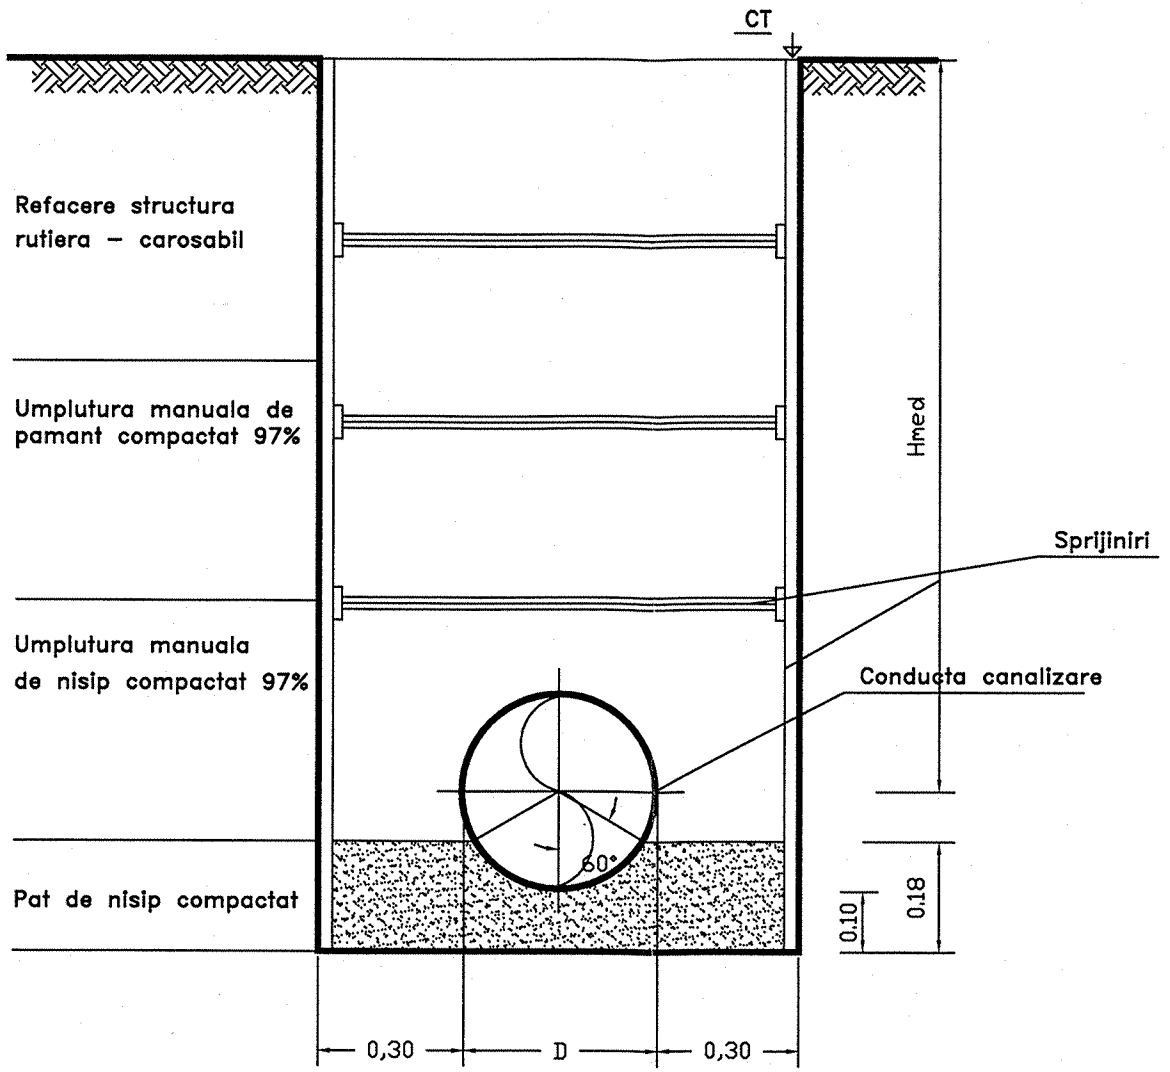

DETALIU LUCRARI TERASAMENTE CONDUCTA CANALIZARE

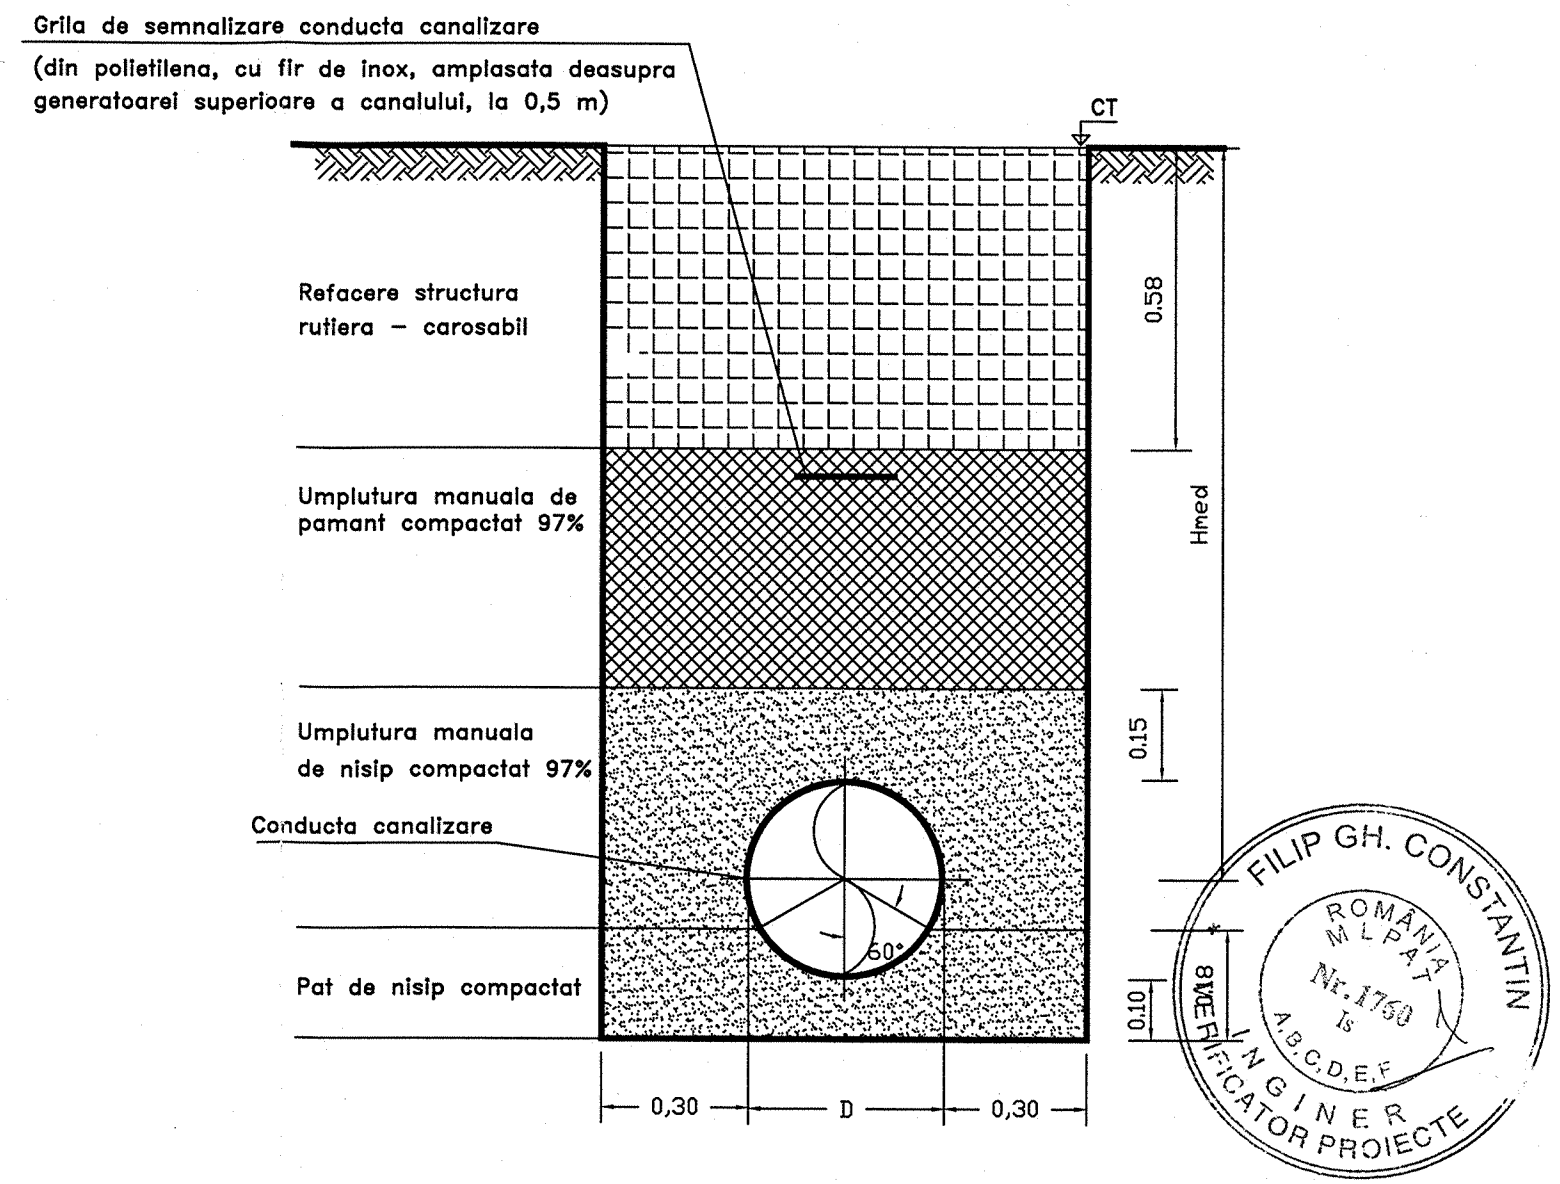

FILIP GH. CONSTANTIN ROMÂNIA M.L.P.A.T. Nr. 1760 15 A,B,C,D,E,F INGINER VERIFICATOR PROIECTE

B			
A			
	Data *Date*	Modificare *Modification / Revision*	

BENEFICIAR/ BENEFICIARY : ROMANIAN RAILWAY NATIONAL COMPANY

AUTORITATEA DE IMPLEMENTARE/ IMPLEMENTUNG AUTHORITY
Ministerul Transporturilor Ministry of Transports

AUTORITATEA CONTRACTANTA / CONTRACTING AUTHORITY
CFCU
Ministerul Economiei si Finantelor Oficiul de Plati si Contractare Phare
Ministry of Economy and Finances Phare Payments &Contracting Office

Contract / Contract: 1303/2007

prointec CONSIS PROIECT

Proiect finantat de UNIUNEA EUROPEANA Project financed by EUROPEAN UNION
POS Transport 2007- 2013

Faza / Phase: *PTH+DE TP+DD*

Intocmit *Designed*	Ing.Bogdan DINCA		Scara / Scale : %	PORTOFOLIU DE PROIECTE PHARE CES 2005 / PHARE CES 2005 PROJECTS PORTFOLIO LOT 1 Asistenta tehnica pentru pregatirea unor lucrari de reabilitare pentru tuneluri si poduri de cale ferata Technical assistance for preparing rehabilitation works required by railway tunnels and bridges
Verificat *Checked*	Ing. Simona DINCA			
Sef echipa *Team leader*	Ing. Stelian Vara-Oros		Data / Date : 05.2009	Denumire desen/Drawing Title:Sucursala RCF/Railway district Bucuresti Linia cf/Railway line Linia colectoare MOGOSOAIA - *POD / BRIDGE km 001+510* *DETALII POZARE CONDUCTE DE CANALIZARE-INSTALATII SANITARE / DETAILS OF LAYING SEWAGE CONDUITS -SANITARY INSTALLATIONS*

Cod desen / Drawing Code:	Nr. / No:
PD 05	IS04