Fazele I, II de la poduri

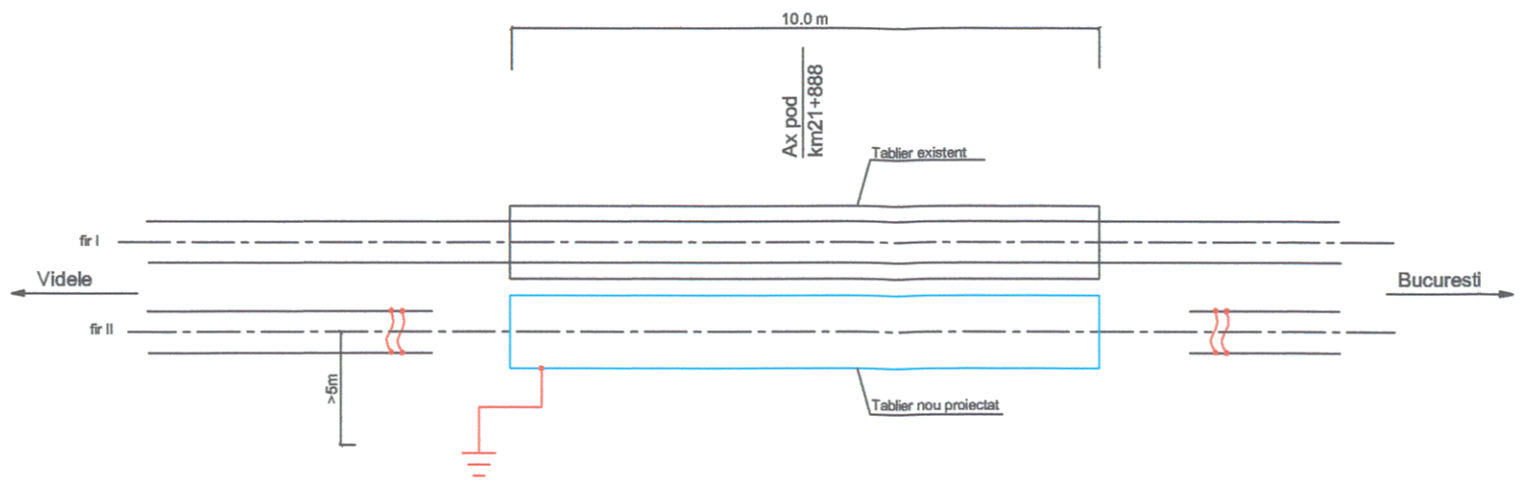

Faza III de la poduri

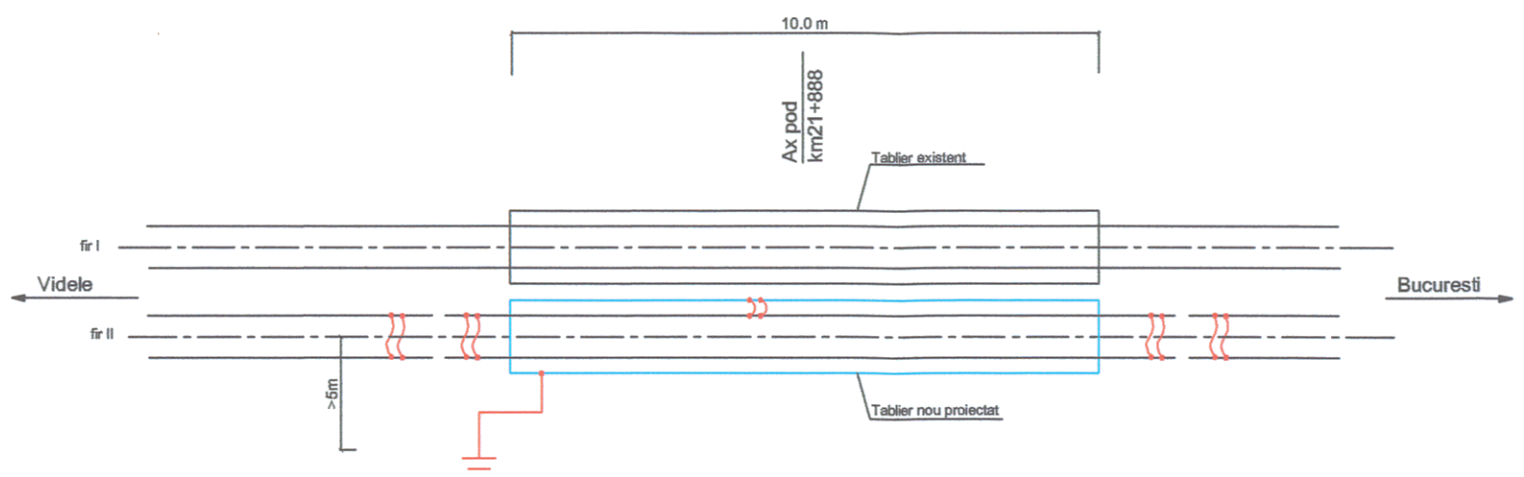

SITUATIA DUPA TERMINAREA LUCRARILOR

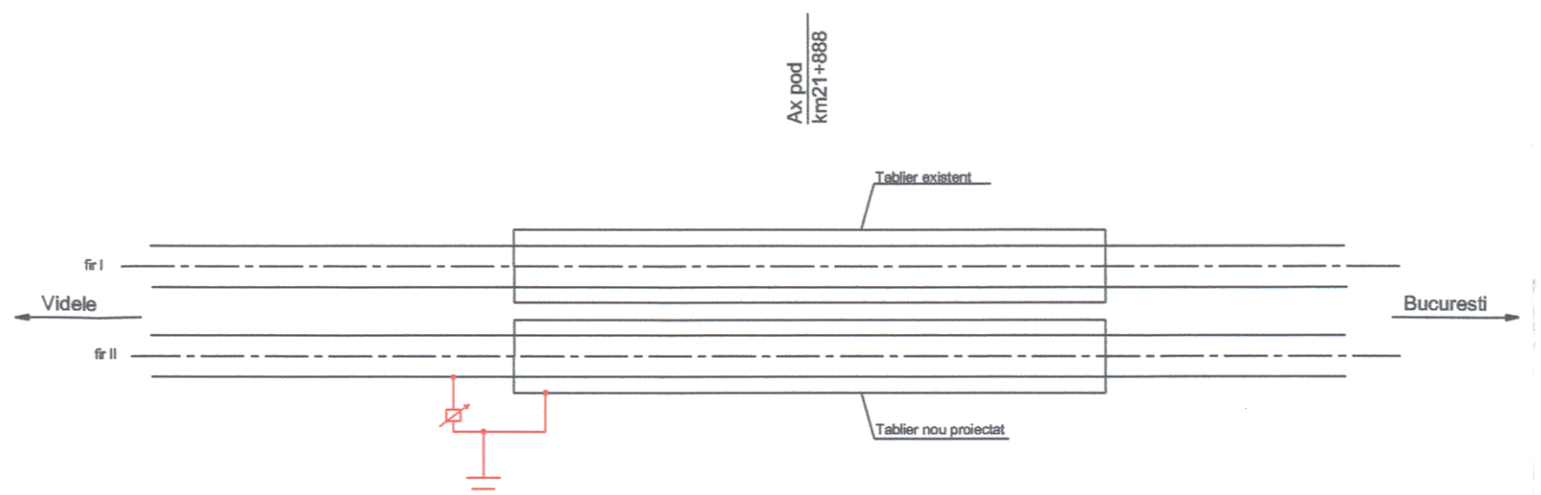

LEGENDA:

- Priza de pamant
- Legaturi echipotentiale
- Legaturi de continuitate
- Interstitiu de scanteiere

NOTA:

Protectia tablierului de pe firul I de circulatie se mentine in situatia existenta atat pe parcursul lucrarilor cat si dupa incheierea lor

B			
A			
		Modificare *Modification / Revision*	

BENEFICIAR/ BENEFICIARY : ROMANIAN RAILWAY NATIONAL COMPANY — AUTORITATEA DE IMPLEMENTARE/ IMPLEMENTUNG AUTHORITY: Ministerul Transporturilor / Ministry of Transports

AUTORITATEA CONTRACTANTA / CONTRACTING AUTHORITY: Ministerul Economiei si Finantelor Oficiul de Plati si Contractare Phare / Ministry of Economy and Finances Phare Payments &Contracting Office — CFCU

Contract / Contract: 1303/2007

Faza / Phase: PTh+DE TD+DD

prointec CONSIS PROIECT

Proiect finantat de UNIUNEA EUROPEANA / Project financed by EUROPEAN UNION

POS Transport 2007- 2013

Intocmit / *Designed*	Teodoru STAN	Scara / Scale : -	PORTOFOLIU DE PROIECTE PHARE CES 2005 / PHARE CES 2005 PROJECTS PORTFOLIO LOT 1 Asistenta tehnica pentru pregatirea unor lucrari de reabilitare pentru tuneluri si poduri de cale ferata / Technical assistance for preparing rehabilitation works required by railway tunnels and bridges
Verificat / *Checked*	Ing. Mircea CIOBANU		
Sef echipa / *Team leader*	Ing. Stelian VARA-OROS	Data / Date : 05.2009	Denumire desen / Drawing Title : Sucursala RCF Bucuresti, Linia d'Bucuresti-Videle / Railway district Bucuresti, Railway line Bucuresti-Videle Pod / Bridge km 21+888 PROTECTIA INSTALATIILOR DIN CALE SI VECINATATE / PROTECTION OF TRACK AND PROXIMITY INSTALLATIONS
			Cod desen / Drawing Code: PD 15 — Nr. / No: 10PR-4-01

297x735