# PLAN DE SITUATIE / SITE PLAN

Sc. 1:500

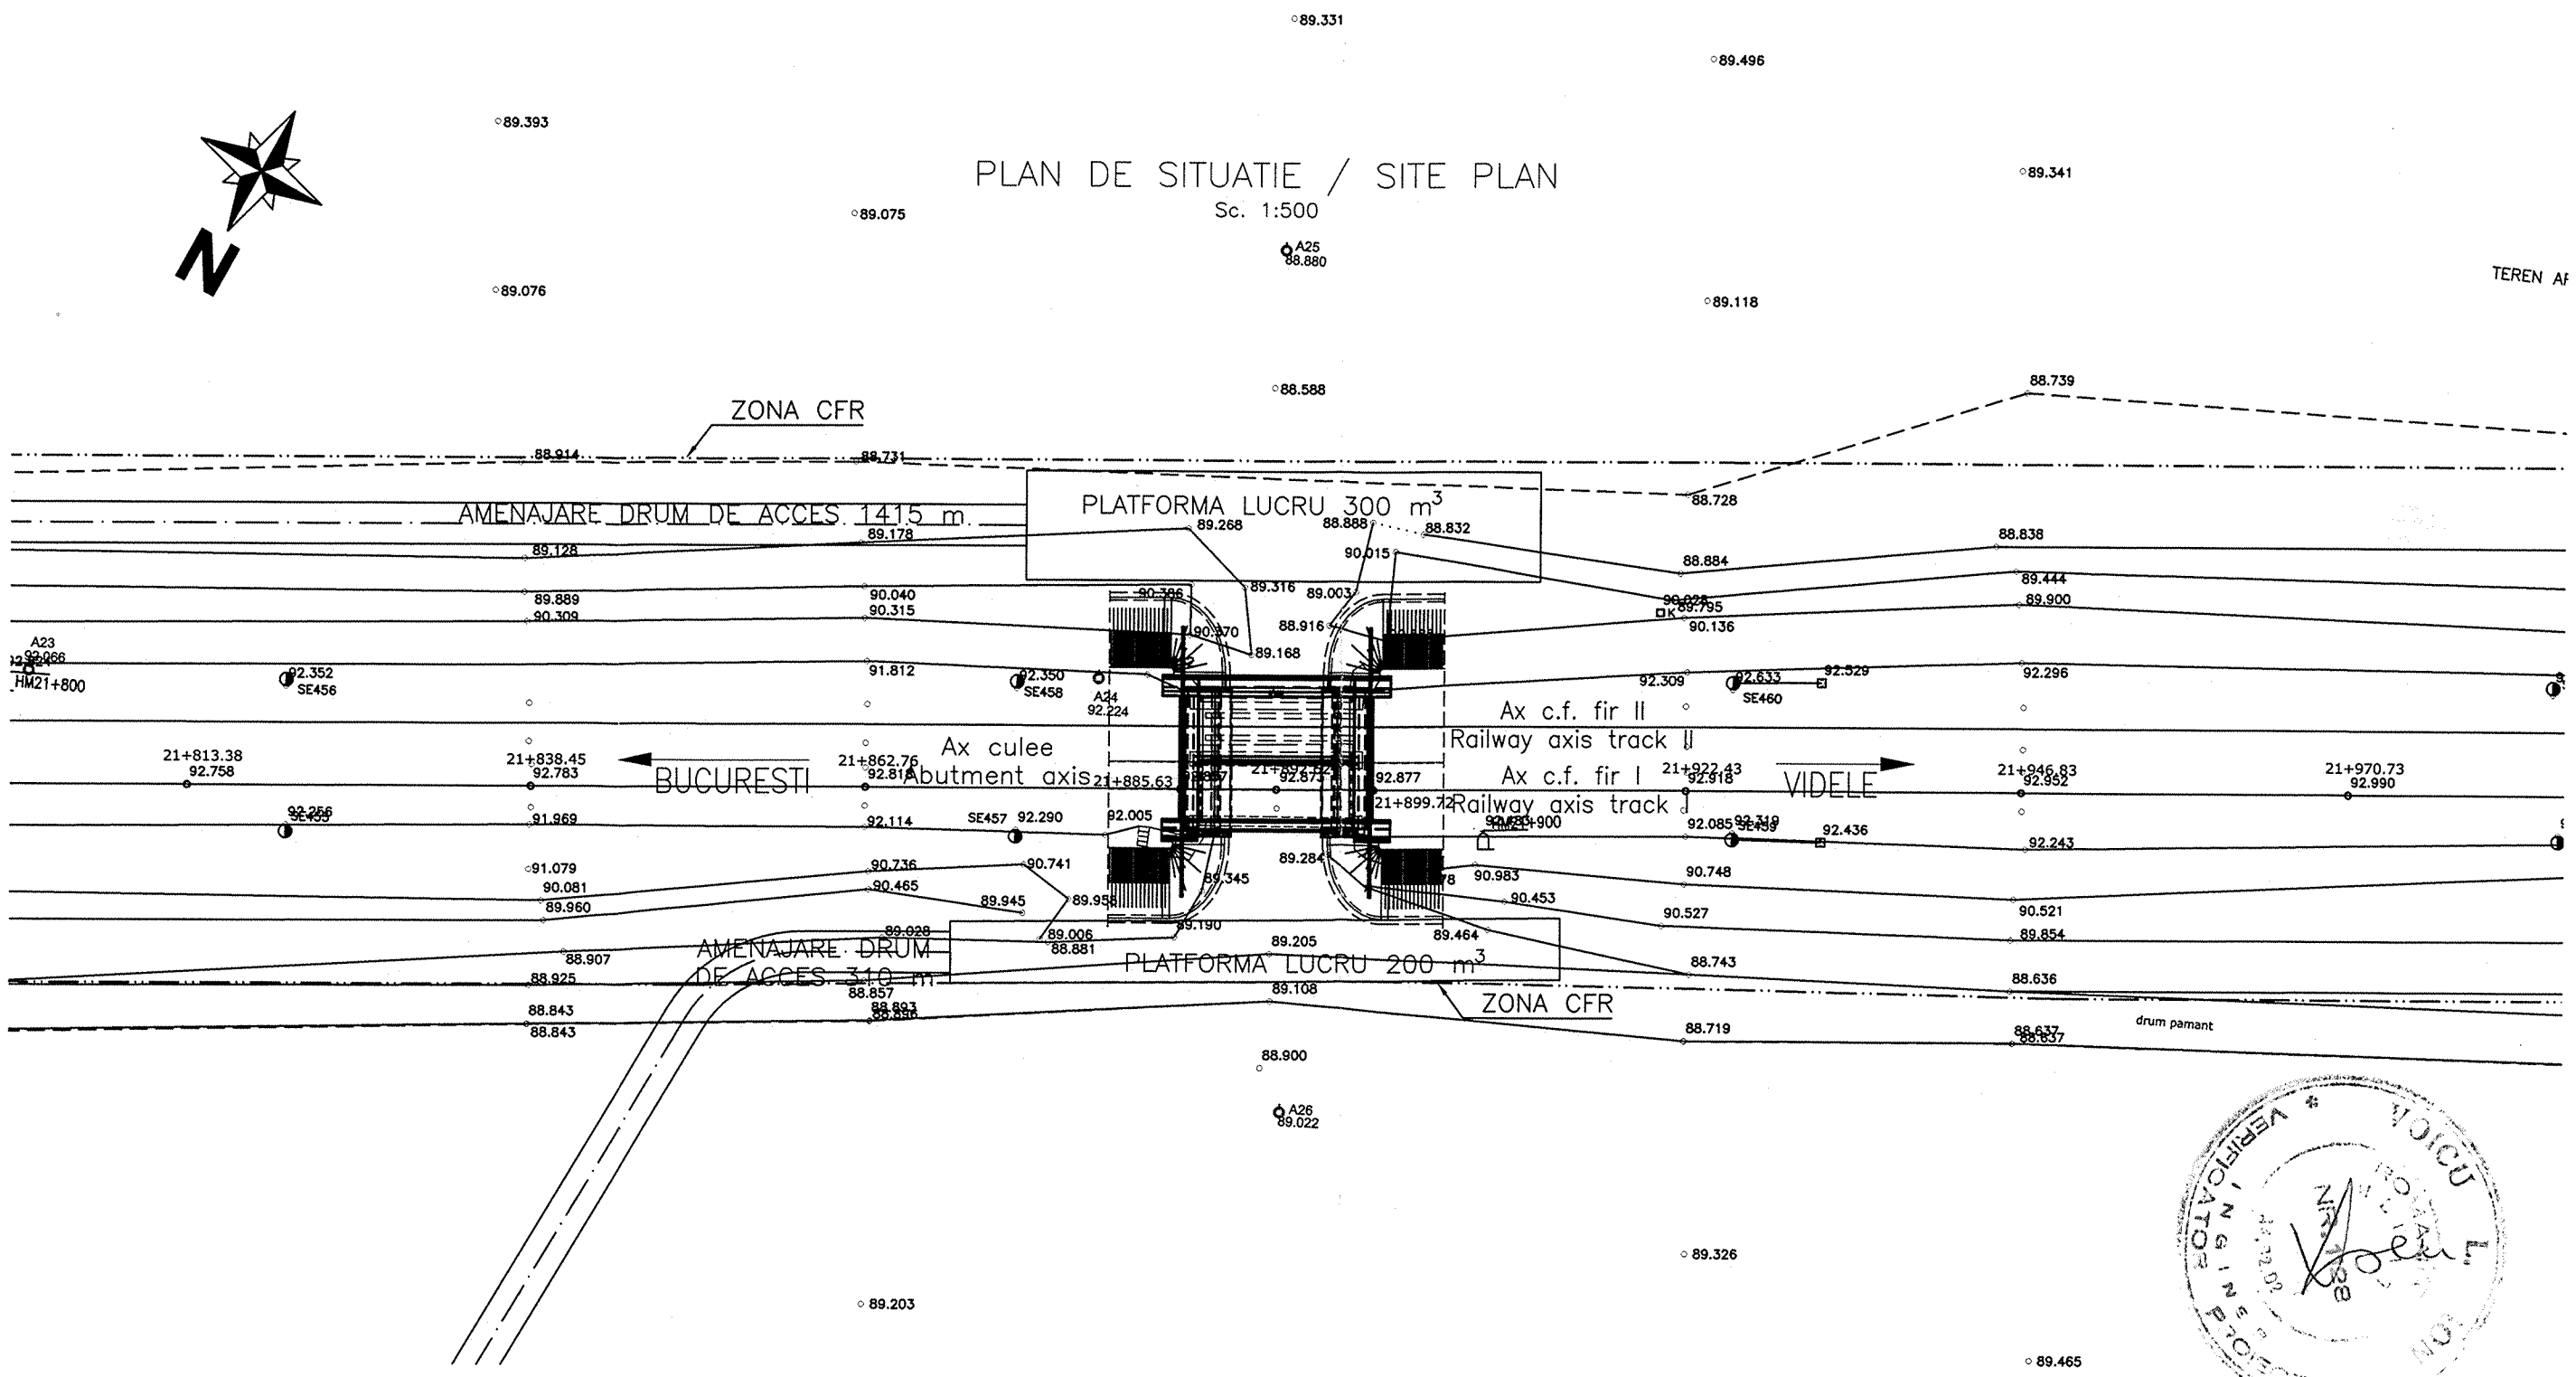


| | | | |
|---|---|---|---|
| B | | | |
| A | | | |
| | Data *Date* | Modificare *Modification / Revision* | |

BENEFICIAR/ BENEFICIARY : ROMANIAN RAILWAY NATIONAL COMPANY

AUTORITATEA DE IMPLEMENTARE/ IMPLEMENTUNG AUTHORITY: Ministerul Transporturilor / Ministry of Transports

AUTORITATEA CONTRACTANTA / CONTRACTING AUTHORITY: Ministerul Economiei si Finantelor Oficiul de Plati si Contractare Phare / Ministry of Economy and Finances Phare Payments &Contracting Office — CFCU

Contract / Contract: 1303/2007

prointec — CONSIS PROIECT

Proiect finantat de UNIUNEA EUROPEANA / Project financed by EUROPEAN UNION — POS Transport 2007- 2013

Faza / Phase: *PTh+DDE/ TP+DD*

| | | | |
|---|---|---|---|
| Intocmit *Designed* | Ing.Liviu Bucur | Scara / Scale : 1:500 | PORTOFOLIU DE PROIECTE PHARE CES 2005 / PHARE CES 2005 PROJECTS PORTFOLIO LOT 1 |
| Verificat *Checked* | Ing. Bogdan Sandu | Data / Date : MAI 2009 MAY 2009 | Asistenta tehnica pentru pregatirea unor lucrari de reabilitare pentru tuneluri si poduri de cale ferata Technical assistance for preparing rehabilitation works required by railway tunnels and bridges |
| Sef echipa *Team leader* | Ing. Stelian Vara-Oros | | Denumire desen / Drawing Title : Sucursala RCF/ Railway district BUCURESTI Linia cf /Railway line 100 Bucharest-Videle; Pod / Bridge Km 21+888; PLAN DE SITUATIE / SITE PLAN |

Cod desen / Drawing Code: PD 15

Nr. / No: 01