VEDERE A – A / A – A VIEW
Sc. 1:100

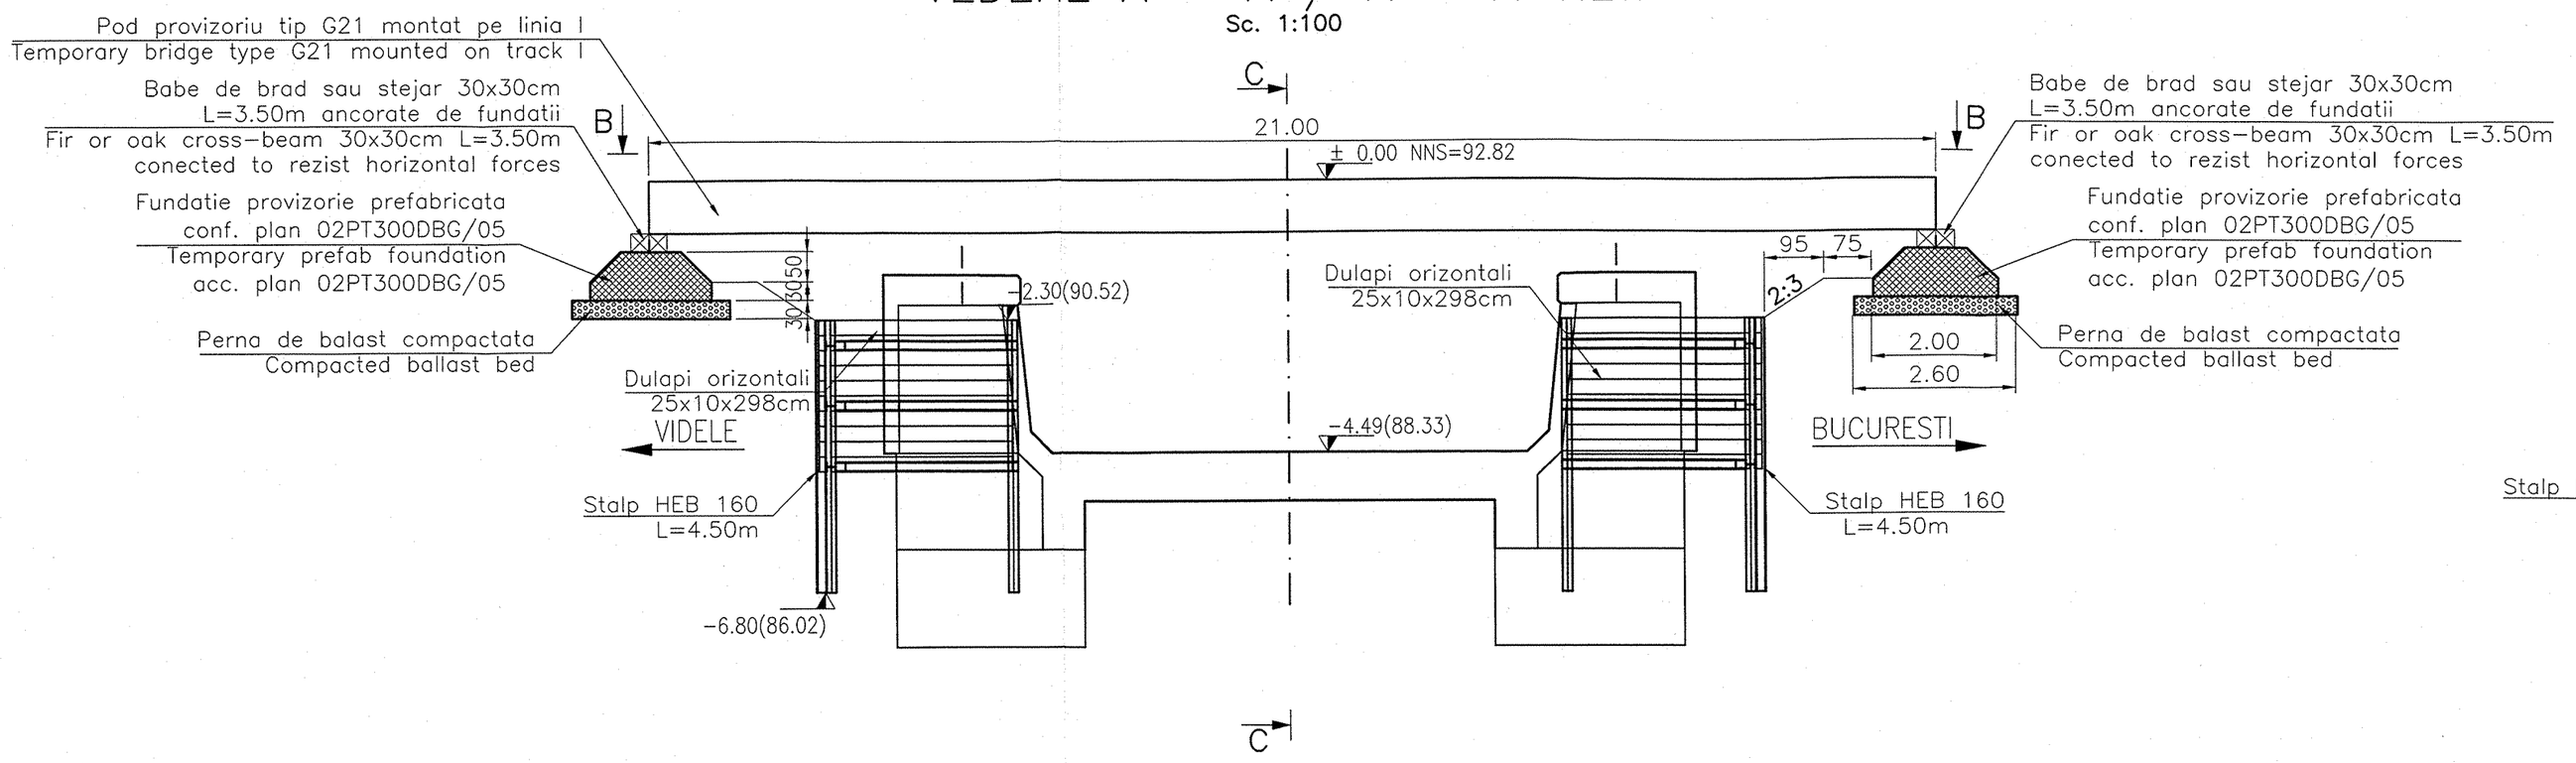

SECTIUNE C – C / C – C SECTION
Sc. 1:100

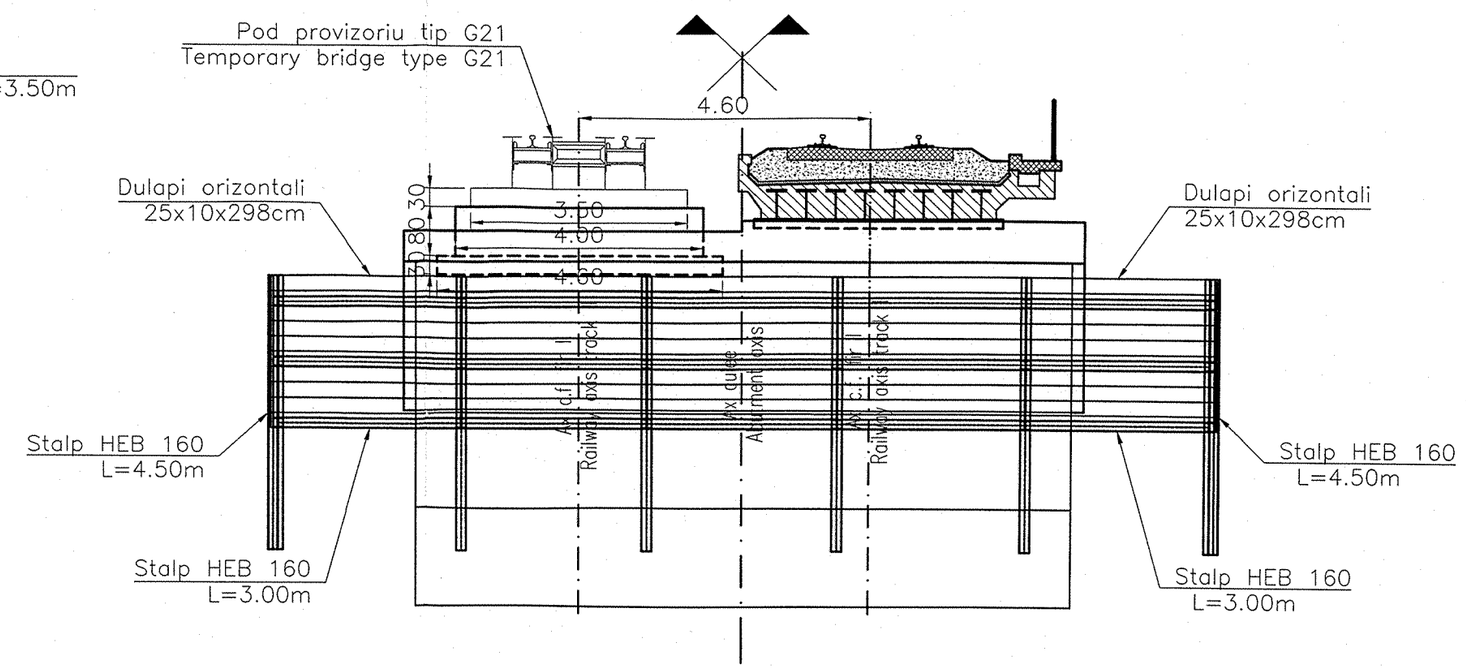

EXTRAS MATERIAL

PIESA	NR BUC	SECTIUNE	OTEL	LUNGIME	GREUTATE	GREUTATE/BUC	GREUTATE TOTALA
1	42	HEB160	S355	3.00	31.40	94.20	3956.40
2	20	HEB160	S355	4.50	31.40	141.30	2826.00
3	8	HEB160	S355	1.00	31.40	31.40	251.20
4	24	HEB160	S355	1.05	31.40	32.97	791.28
TOTAL							7824.88

VEDERE PLANA B – B / B – B PLAN VIEW
Sc. 1:100

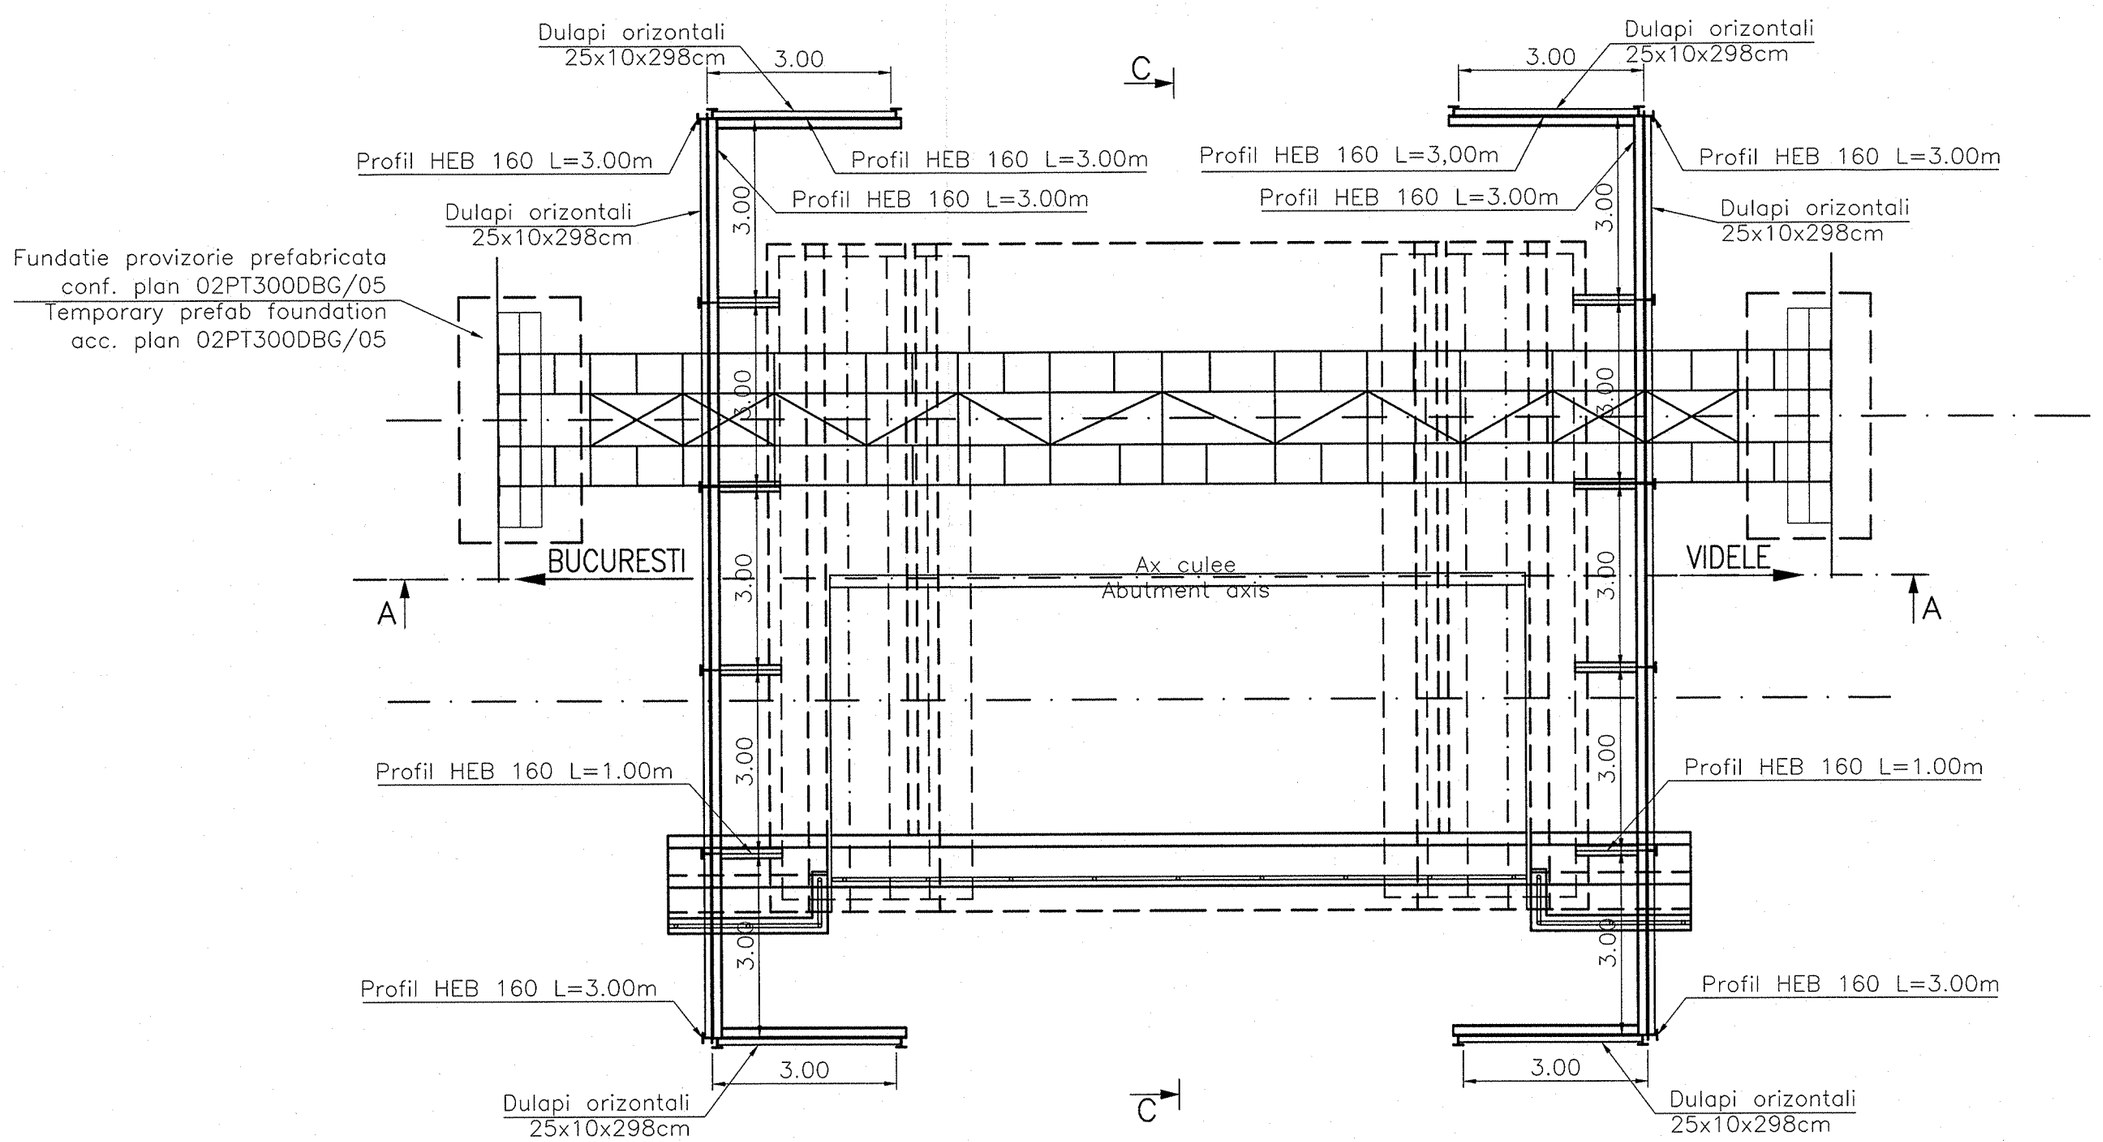

DETALIU DULAPI
WOOD BOARD
(112 buc)
Sc. 1:20

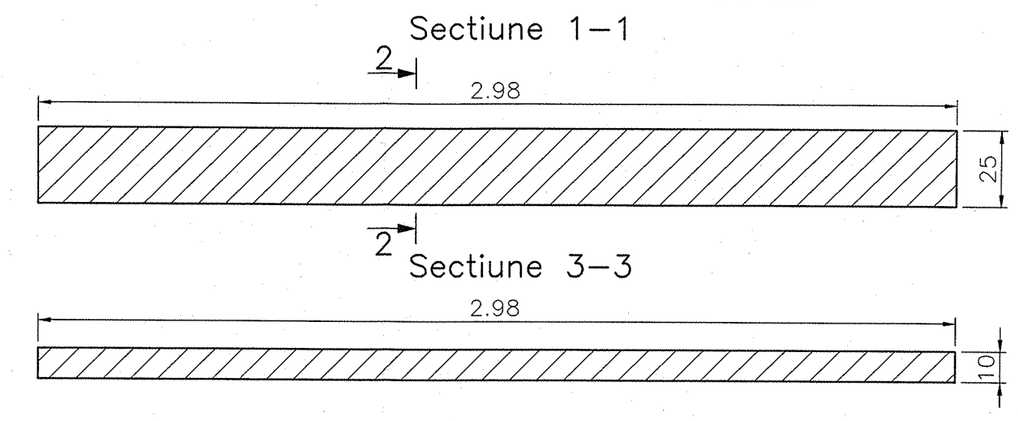

B			
A			
	Data / Date	Modificare / Modification / Revision	

BENEFICIAR/ BENEFICIARY : ROMANIAN RAILWAY NATIONAL COMPANY
AUTORITATEA DE IMPLEMENTARE/ IMPLEMENTUNG AUTHORITY: Ministerul Transporturilor / Ministry of Transports
AUTORITATEA CONTRACTANTA / CONTRACTING AUTHORITY: CFCU — Ministerul Economiei si Finantelor Oficiul de Plati si Contractare Phare / Ministry of Economy and Finances Phare Payments &Contracting Office
Contract / Contract: 1303/2007
prointec CONSIS PROIECT
Proiect finantat de UNIUNEA EUROPEANA / Project financed by EUROPEAN UNION — POS Transport 2007- 2013
Faza / Phase: PTh+DDE/ TP+DD

Intocmit / Designed	Ing.Liviu Bucur		Scara / Scale : 1:100 1:50	PORTOFOLIU DE PROIECTE PHARE CES 2005 / PHARE CES 2005 PROJECTS PORTFOLIO LOT 1 Asistenta tehnica pentru pregatirea unor lucrari de reabilitare pentru tuneluri si poduri de cale ferata / Technical assistance for preparing rehabilitation works required by railway tunnels and bridges
Verificat / Checked	Ing. Bogdan Sandu		Data / Date : MAI 2009 MAY 2009	Denumire desen / Drawing Title : Bucuresti RCF/ Railway district BUCURESTI Linia cf /Railway line 100 Bucharest-Videle Pod / Bridge Km 21+888 POD PROVIZORIU G21/ G21 TEMPORARY BRIDGE
Sef echipa / Team leader	Ing. Stelian Vara-Oros			Cod desen / Drawing Code: PD 15 — Nr. / No: 12