DETALIU / DETAIL P=11

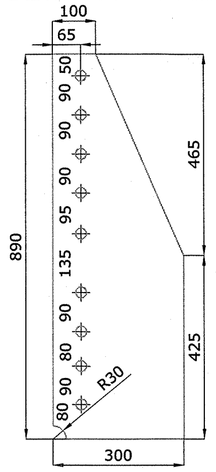

ELEVATIE ANTRETOAZE CURENTE A-C
ELEVATION CURRENT FLOOR BEAMS AC

SC 1:10

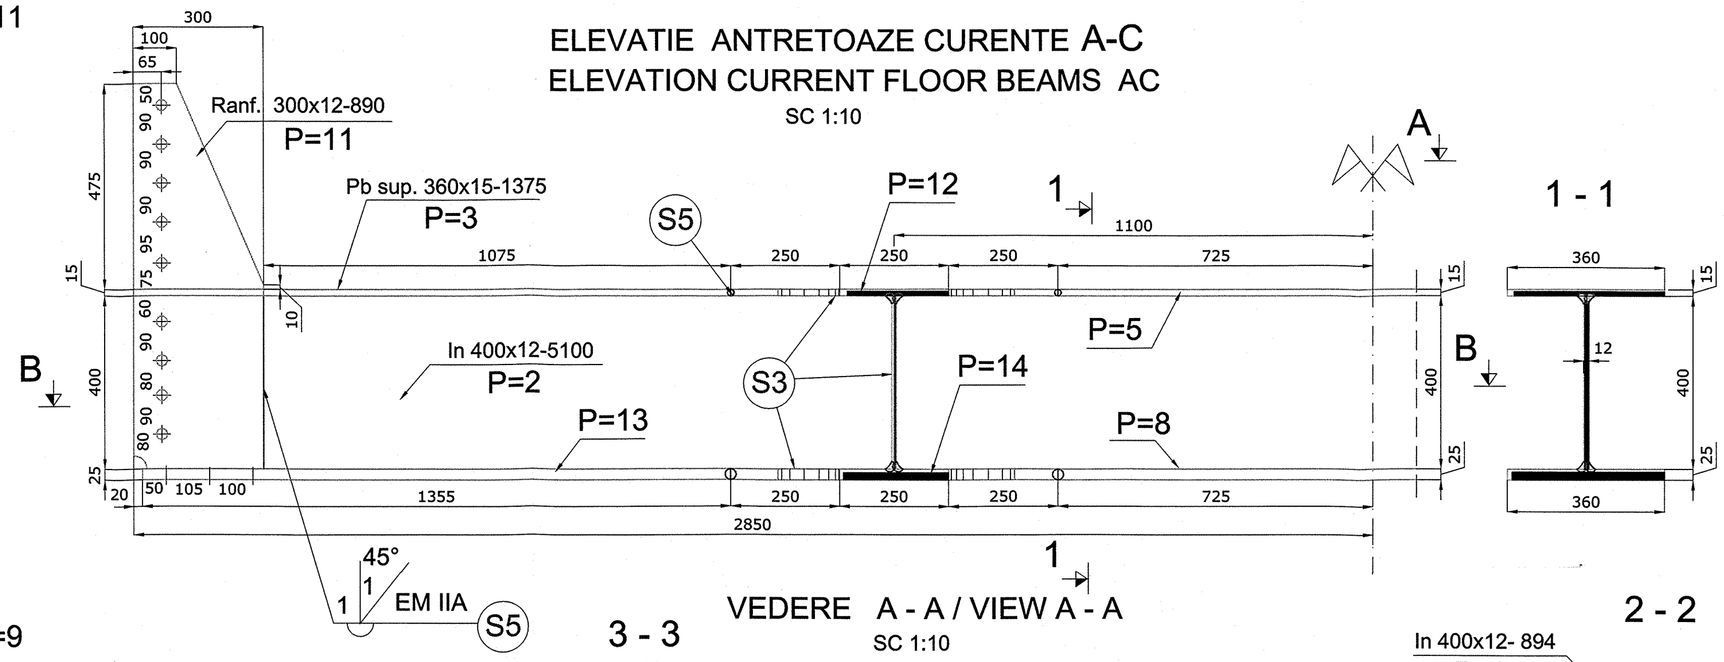

VEDERE A - A / VIEW A - A

SC 1:10

DETALIU / DETAIL P=9

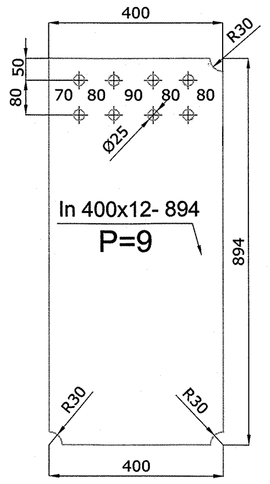

3 - 3

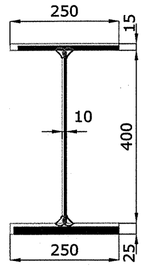

2 - 2

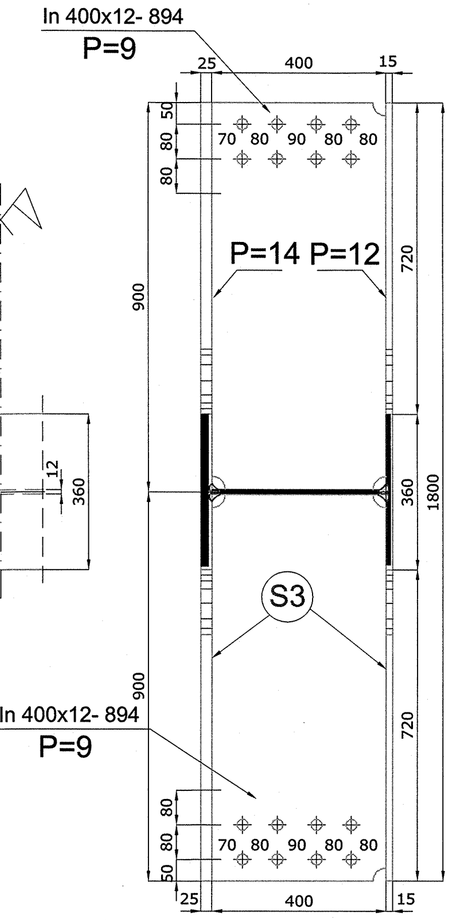

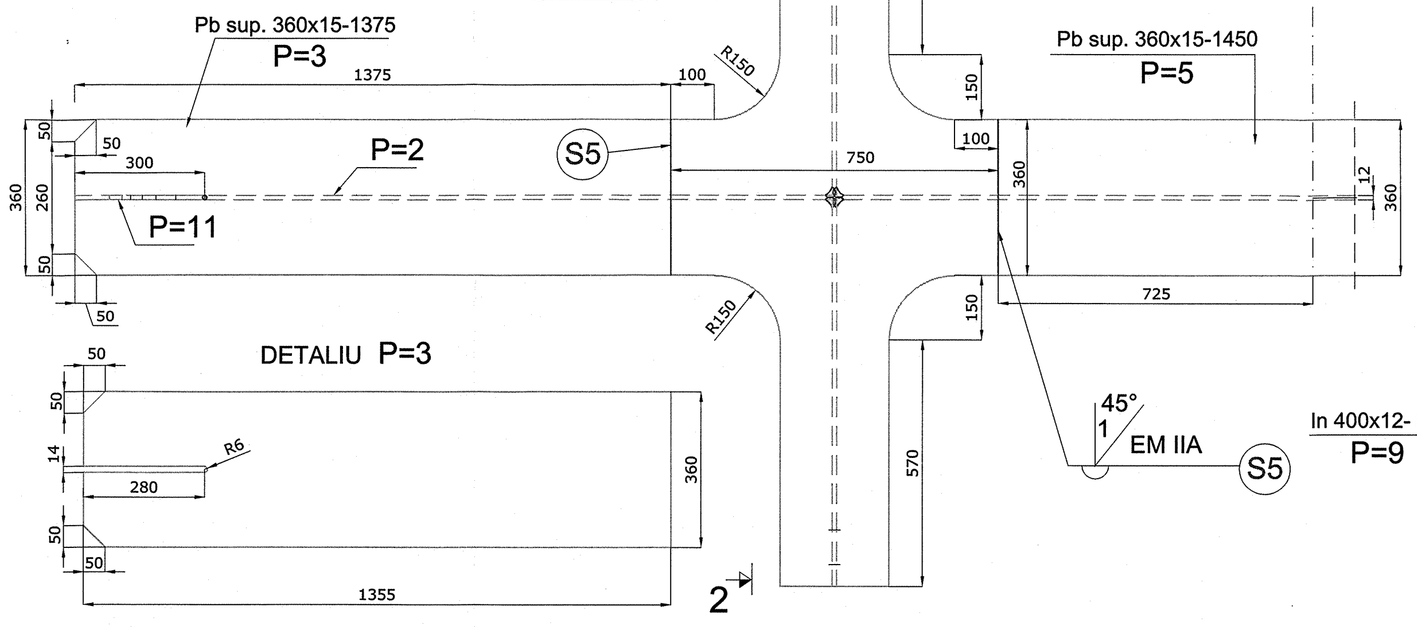

SECTIUNE B - B
SECTION B - B

SC 1:10

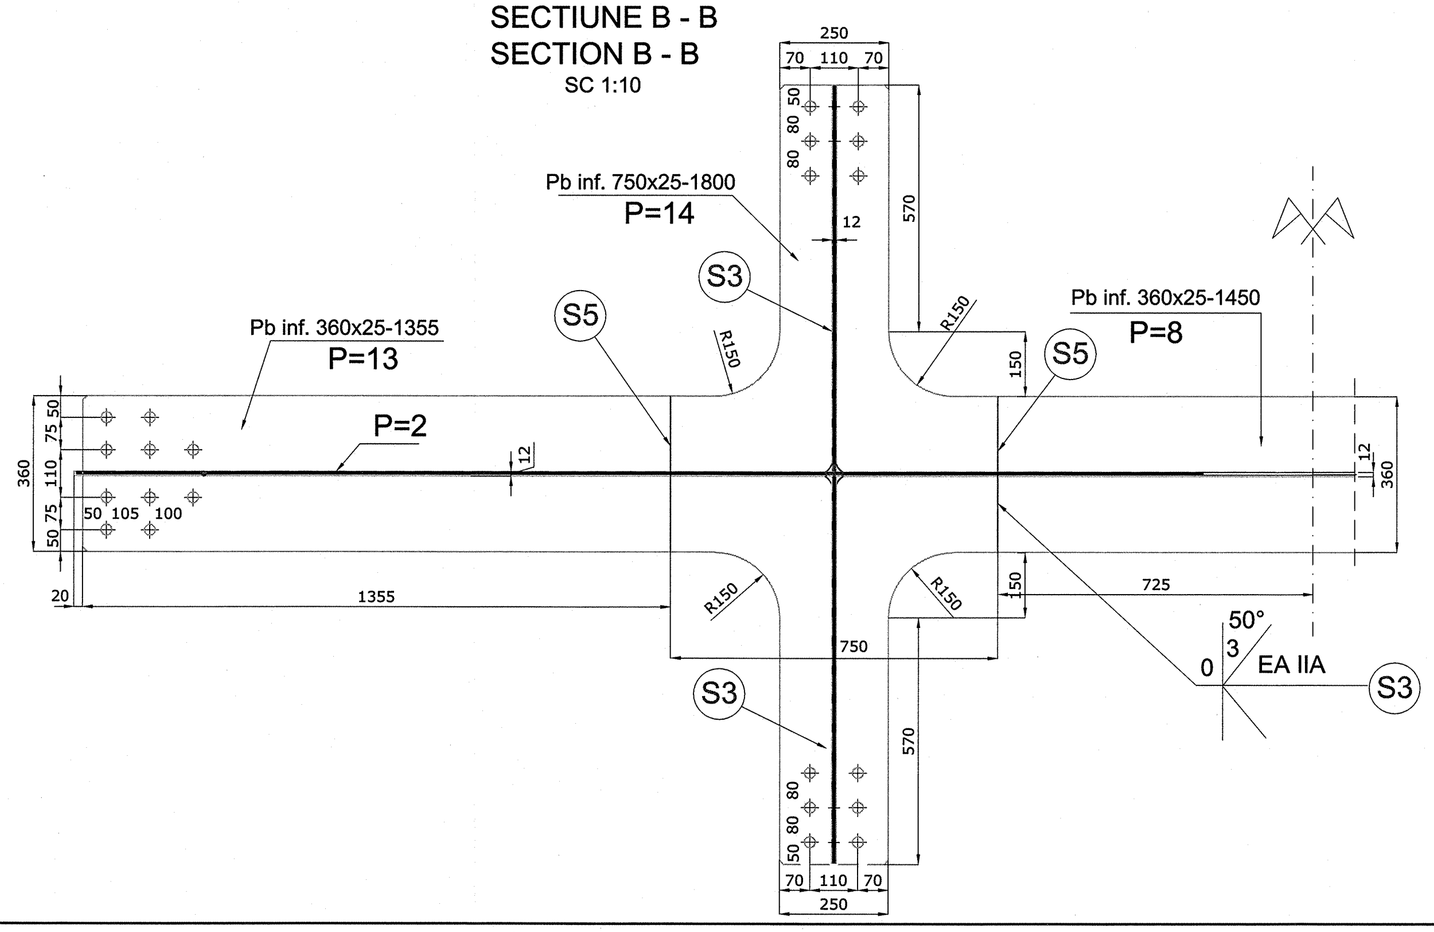

EVALUAREA MATERIALULUI METALIC PENTRU SUBANSAMBLUL AC (1 BUC)
EVALUATION OF METALLIC MATERIALS FOR SUBASSEMBLY AC (1 PIECE)

POZ	DENUMIRE PIESA	BUC	SECTIUNE	L[m]	Kg/m	Kg/buc	MASA S355K2G4	MASA S235J2G4
11	RANFORT	2	300x12	8.900	-	20.8	42	-
2	INIMA	1	400 x12	5.100	37.7	192.3	193	-
3	PB. SUPERIOARA	2	360x15	1.375	42.4	58.3	117	-
12	PB. SUPERIOARA	2	750x15	1.800	-	100.5	201	-
5	PB. SUPERIOARA	1	360x15	1.450	42.4	61.5	62	-
13	PB. INFERIOARA	2	360x25	1.355	70.7	95.8	192	-
14	PB. INFERIOARA	2	750x25	1.800	-	167.5	335	-
8	PB. INFERIOARA	1	360x25	1.450	70.7	102.5	103	-
9	INIMA	4	400 x12	0.894	37.7	33.7	135	-
					TOTAL [Kg]		1380	-

SCHEMA GENERALA TABLIER / GENERAL SCHEME SUPERSTRUCTURE

ELEVATIE / ELEVATION

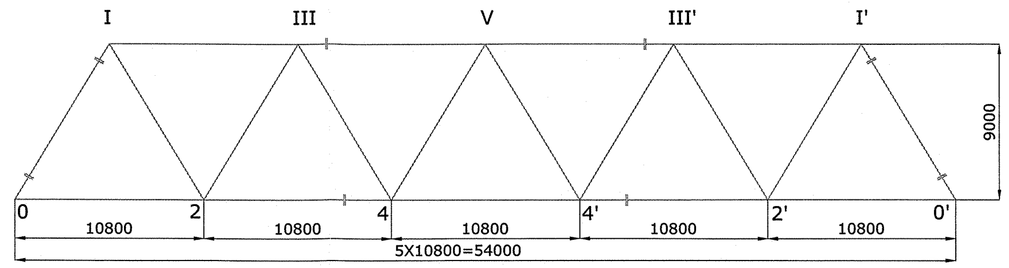

VEDEREA PLANA A GRINZILOR CAII / PLANE VIEW DECK BEAMS

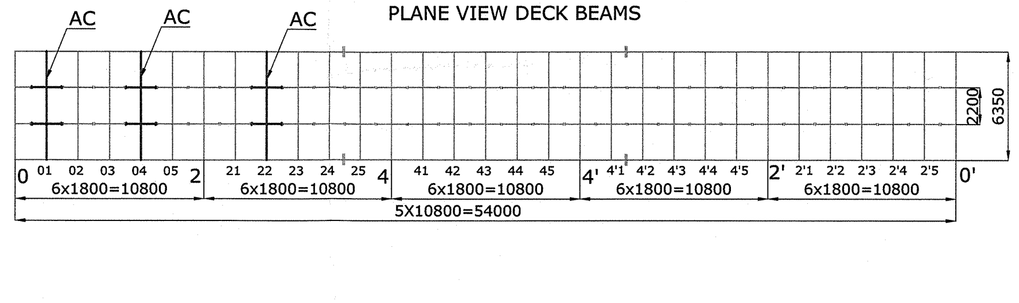

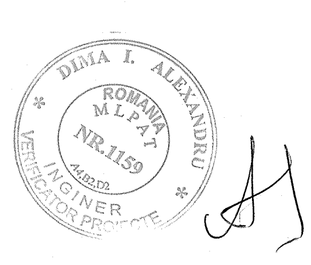

B			
A			
	Data / Date	Modificare / Modification / Revision	

BENEFICIAR/ BENEFICIARY: AUTORITATEA DE IMPLEMENTARE/ IMPLEMENTUNG AUTHORITY
ROMANIAN RAILWAY NATIONAL COMPANY — Ministerul Transporturilor / Ministry of Transports

AUTORITATEA CONTRACTANTA / CONTRACTING AUTHORITY — CFCU
Ministerul Economiei si Finantelor Oficiul de Plati si Contractare Phare / Ministry of Economy and Finances Phare Payments &Contracting Office

Contract / Contract: 1303/2007

Faza / Phase: PTh+DE TP+DD

prointec — CONSIS PROIECT

Proiect finantat de UNIUNEA EUROPEANA / Project financed by EUROPEAN UNION — POS Transport 2007- 2013

Intocmit / Designed	Ing. Cristian Dima	
Verificat / Checked	Ing. Ioan Dachin	
Sef echipa / Team leader	Ing. Stelian Vara-Oros	

Scara / Scale: 1:10

Data / Date: 05.2009

PORTOFOLIU DE PROIECTE PHARE CES 2005 / PHARE CES 2005 PROJECTS PORTFOLIO
LOT 1
Asistenta tehnica pentru pregatirea unor lucrari de reabilitare pentru tuneluri si poduri de cale ferata / Technical assistance for preparing rehabilitation works required by railway tunnels and bridges

Denumire desen / Drawing Title: Sucursala RCF/Railway district Bucuresti; Linia cf /Railway line 300 Bucuresti - Ploiesti; Pod / Bridge km 57+560
ANTRETOAZE CURENTE AC / CURRENT FLOOR BEAMS AC

Cod desen / Drawing Code: PD 21

Nr. / No: 06