DETALIU / DETAIL P=1

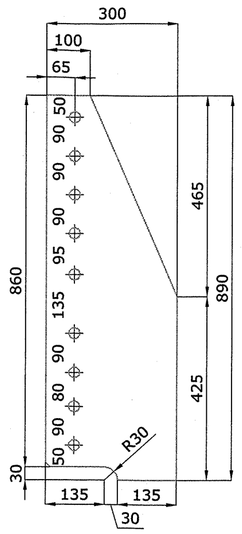

ELEVATIE ANTRETOAZA FINALA AF
ELEVATION END FLOOR BEAM AF

SC 1:10

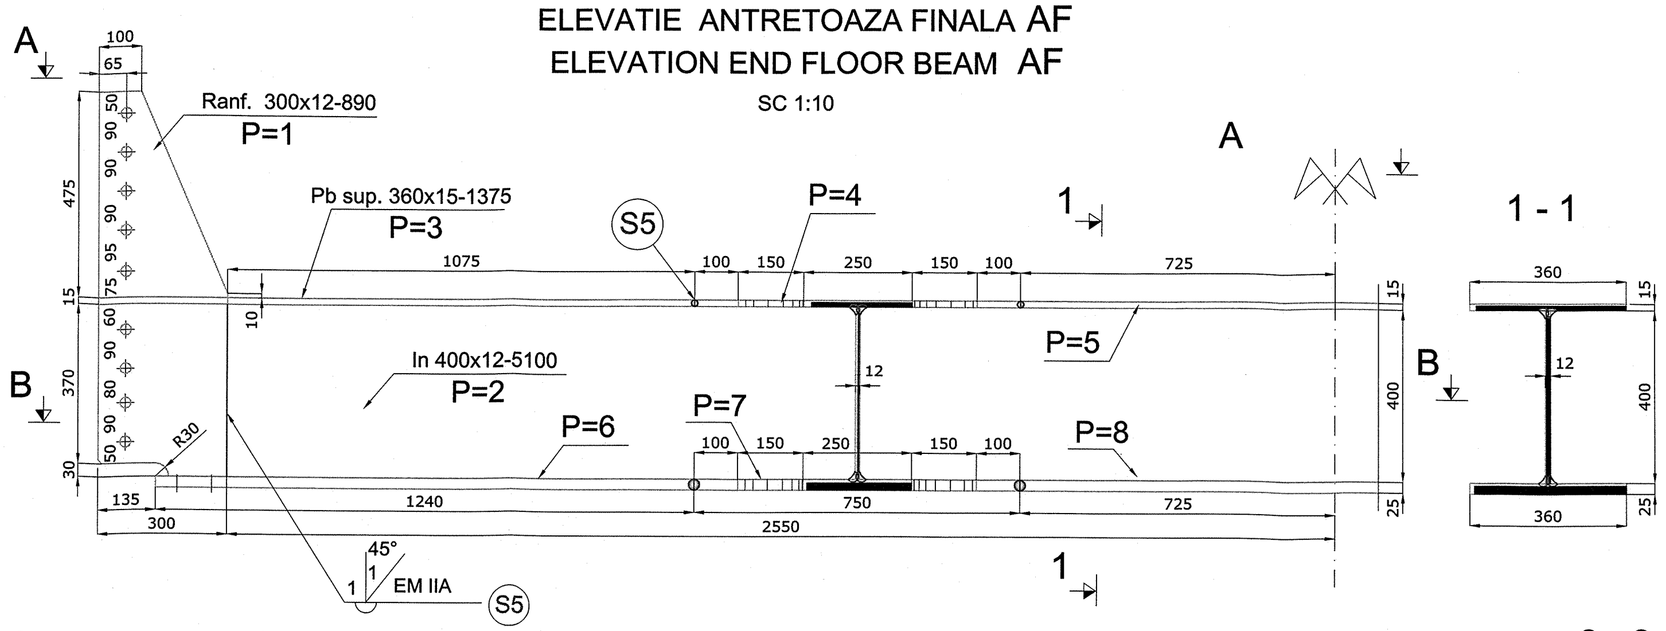

1 - 1

EVALUAREA MATERIALULUI METALIC PENTRU SUBANSAMBLUL AF (1 BUC)
EVALUATION OF METALLIC MATERIALS FOR SUBASSEMBLY AF (1 PIECE)

POZ	DENUMIRE PIESA	BUC	SECTIUNE	L[m]	Kg/m	Kg/buc	MASA S355K2G4	MASA S235J2G4
1	RANFORT	2	300x12	8.900	-	20.8	42	-
2	INIMA	1	400 x12	5.100	37.7	192.3	193	-
3	PB. SUPERIOARA	2	360x15	1.375	42.4	58.3	117	-
4	PB. SUPERIOARA	2	750x15	1.080	-	56.6	113	-
5	PB. SUPERIOARA	1	360x15	1.450	42.4	61.5	62	-
6	PB. INFERIOARA	2	360x25	1.240	70.7	87.6	175	-
7	PB. INFERIOARA	2	750x25	1.080	-	94.6	189	-
8	PB. INFERIOARA	1	360x25	1.450	70.7	102.5	103	-
9	INIMA	2	400 x12	0.894	37.7	33.7	68	-
10	RIGIDIZARE	2	150x12	0.400	14.1	5.7	12	-
					TOTAL [Kg]		1074	-

DETALIU / DETAIL P=9

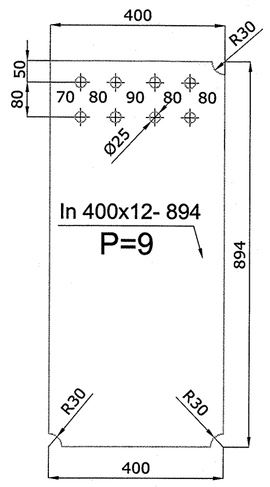

DETALIU / DETAIL P=10

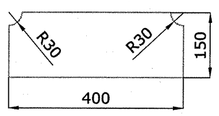

VEDERE A - A / VIEW A - A

SC 1:10

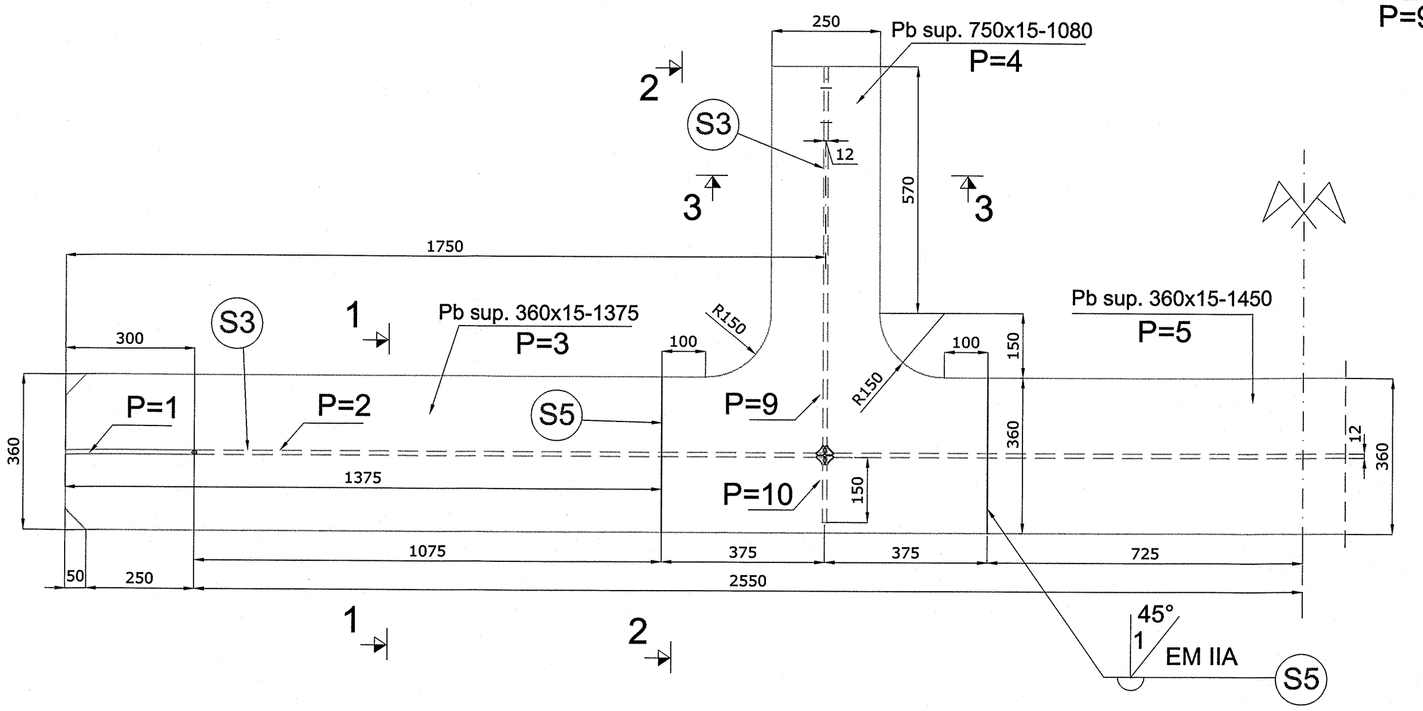

2 - 2

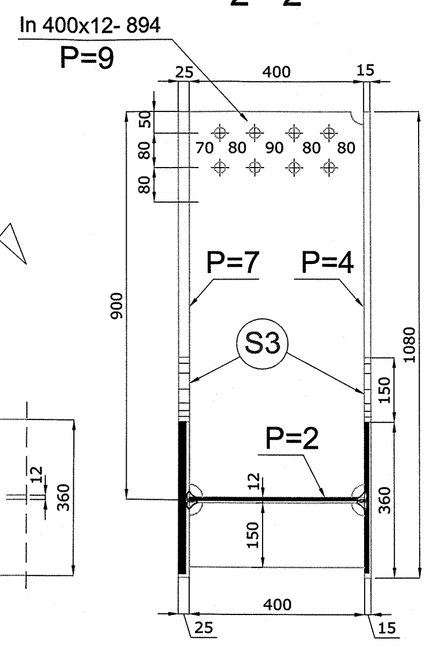

SCHEMA GENERALA TABLIER / GENERAL SCHEME SUPERSTRUCTURE

ELEVATIE / ELEVATION

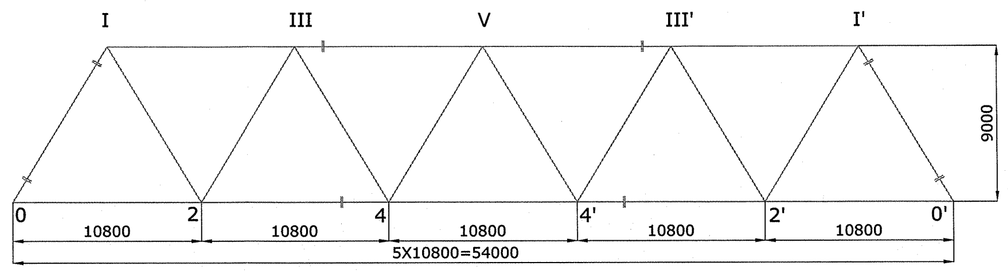

SECTIUNE B - B /SECTION B - B

SC 1:10

DETALIU / DETAIL P=3

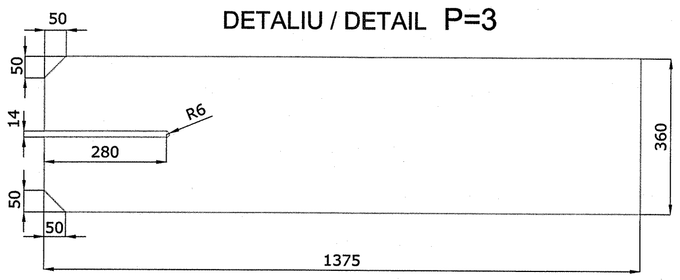

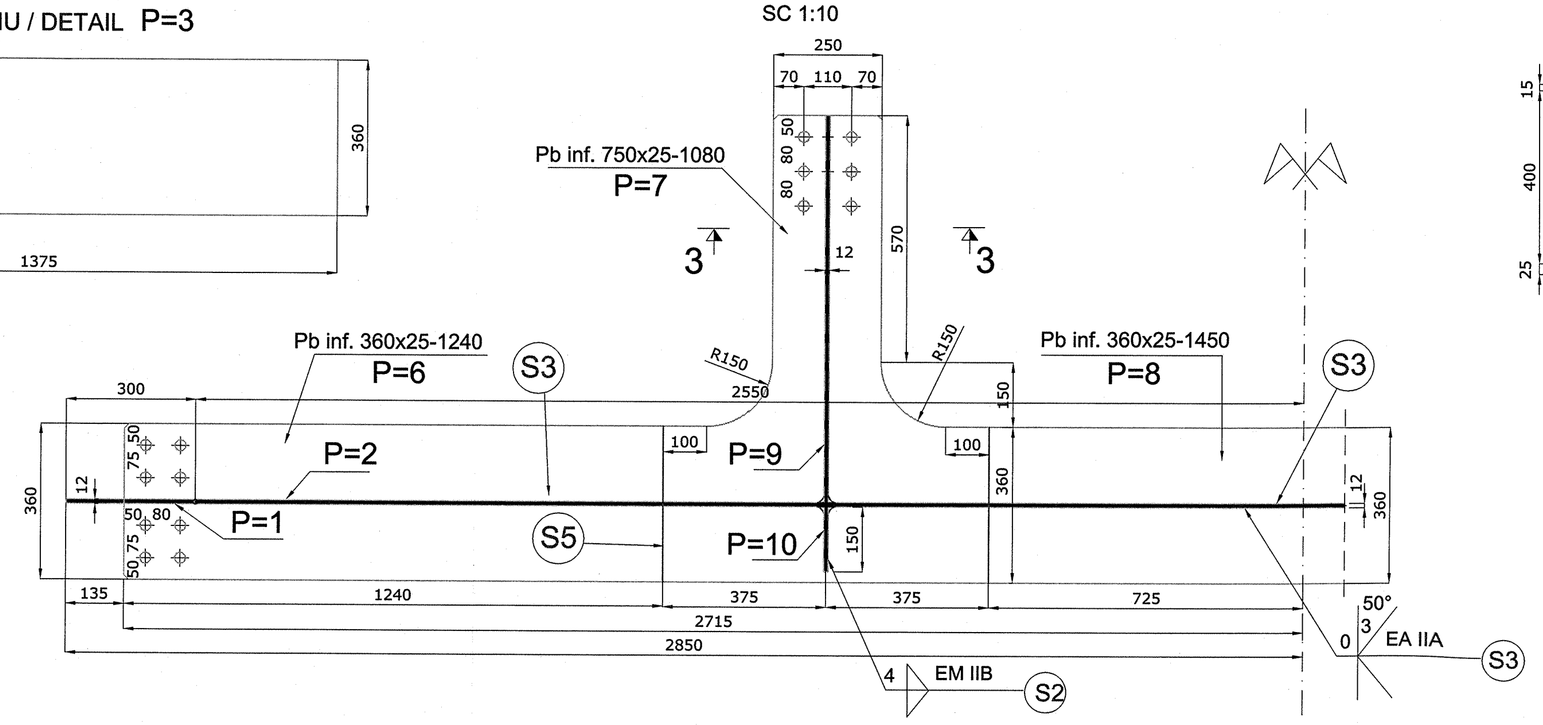

3 - 3

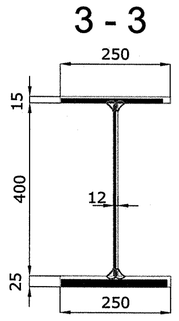

VEDEREA PLANA A GRINZILOR CAII / PLANE VIEW DECK BEAMS

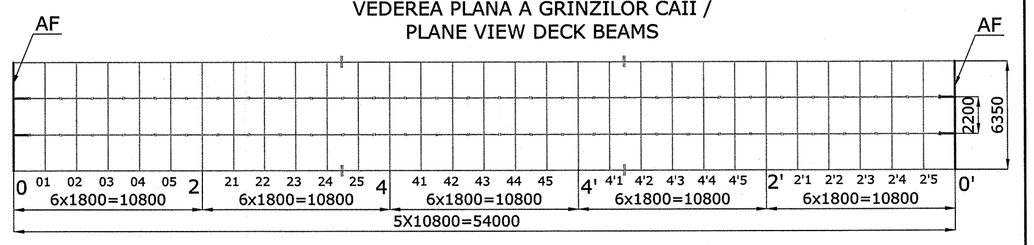

DIMA I. ALEXANDRU ROMANIA MLPAT NR.1159 INGINER VERIFICATOR PROIECTE

B						
A						
	Data / Date	Modificare / Modification / Revision				
BENEFICIAR/ BENEFICIARY : ROMANIAN RAILWAY NATIONAL COMPANY	AUTORITATEA DE IMPLEMENTARE/ IMPLEMENTUNG AUTHORITY: Ministerul Transporturilor / Ministry of Transports	AUTORITATEA CONTRACTANTA / CONTRACTING AUTHORITY: Ministerul Economiei si Finantelor Oficiul de Plati si Contractare Phare / Ministry of Economy and Finances Phare Payments &Contracting Office	CFCU	Contract / Contract: 2303/2007		
prointec, CONSIS PROIECT	Proiect finantat de UNIUNEA EUROPEANA / Project financed by EUROPEAN UNION	POS Transport 2007- 2013		Faza / Phase: PTh+DE TP+DD		
Intocmit / Designed	Ing. Cristian Dima	Scara / Scale : 1:10	PORTOFOLIU DE PROIECTE PHARE CES 2005 / PHARE CES 2005 PROJECTS PORTFOLIO LOT 1 Asistenta tehnica pentru pregatirea unor lucrari de reabilitare pentru tunelurii si poduri de cale ferata / Technical assistance for preparing rehabilitation works required by railway tunnels and bridges				
Verificat / Checked	Ing. Ioan Dachin	Data / Date : 05.2009	Denumire desen / Drawing Title : Sucursala RCF/Railway district Bucuresti; Linia cf /Railway line 300 Bucuresti - Ploiesti Pod / Bridge km 57+560 ANTRETOAZE FINALE AF / END FLOOR BEAMS AF		Cod desen / Drawing Code: PD 21	Nr. / No: 05
Sef echipa / Team leader	Ing. Stelian Vara-Oros					