ELEVATIE DIAGONALA D0-I / ELEVATION DIAGONAL D0-I

Sc. 1:10

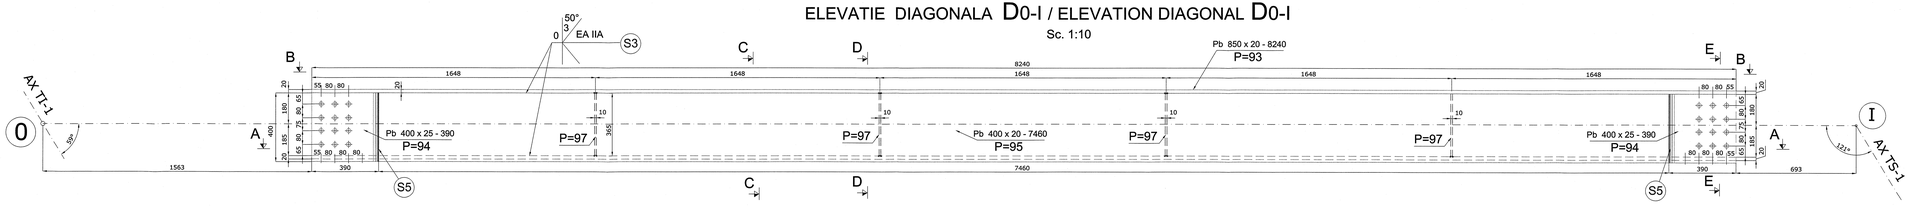

SECTIUNE C - C / SECTION C - C

SC 1:10

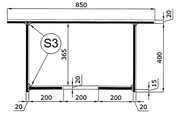

SECTIUNE D - D / SECTION D - D

SC 1:10

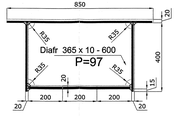

SECTIUNE E - E / SECTION E - E

SC 1:10

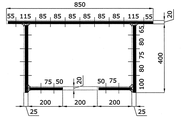

VEDERE B - B / VIEW B - B

Sc. 1:10

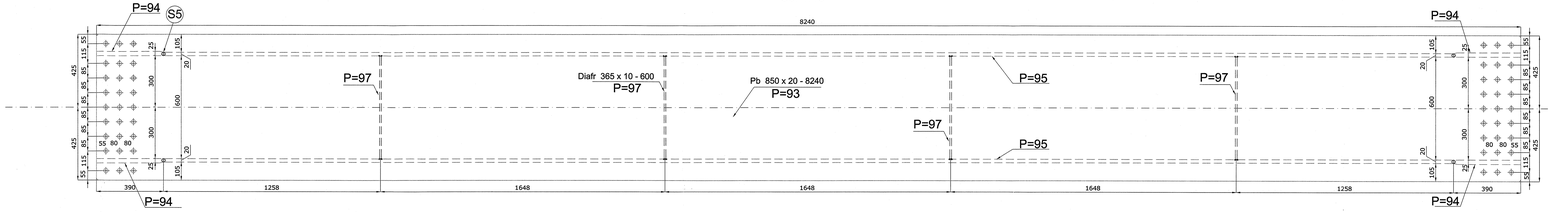

SECTIUN E A - A / SECTION A - A

Sc. 1:10

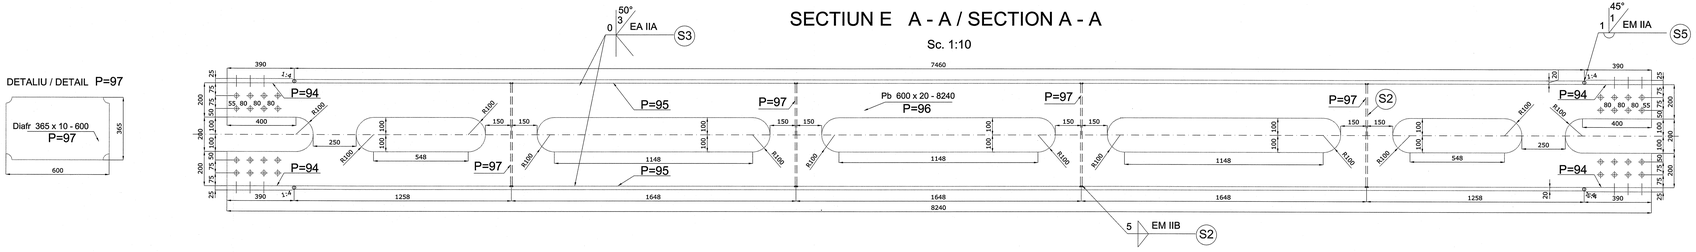

DETALIU / DETAIL P=97

EVALUAREA MATERIALULUI METALIC PENTRU SUBANSAMBLUL "D0-1" (1 BUC)

EVALUATION OF METALLIC MATERIALS FOR SUBASSEMBLY "D0-1" (1 PIECE)

POZ	DENUMIRE PIESA	BUC	SECTIUNE	L[m]	Kg/m	Kg/buc	MASA S355K2G4	MASA S235J2G4
93	PB SUPERIOARA	1	850x20	8.240	133.5	1100	1100	-
94	PLATBANDA VERTICALA	4	400x25	0.390	30.6	122	122	-
95	PLATBANDA VERTICALA	2	400x20	7.460	62.8	468.5	937	-
96	PLATBANDA INFER	1	600x20	8.240	94.2	776.0	776	
97	DIAFRAGME t=10	4	365x10	0.600	28.7	17.2	69	
								-
						TOTAL [Kg]	3 004	

SCHEMA GENERALA TABLIER / GENERAL SCHEME SUPERSTRUCTURE

ELEVATIE / ELEVATION

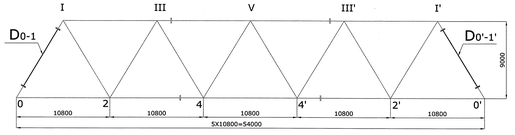

B					
A	Data Date	Modificare / Revision Modification / Revision			
BENEFICIARI / BENEFICIARY: AUTORITATEA DE IMPLEMENTARE / IMPLEMENTING AUTHORITY			AUTORITATEA CONTRACTANTA / CONTRACTING AUTHORITY		Contract Contract
ROMANIAN RAILWAY NATIONAL COMPANY	Ministerul Transporturilor Ministry of Transports		Ministerul Economiei si Finantelor Oficiul de Plati si Contractare Phare Ministry of Economy and Finance Phare Payments &Contracting Office		Proiect Project
prointec CONIRS PROIECT			UNIUNEA EUROPEANA Proiect finantat de EUROPEAN UNION	POS Transport 2007- 2013	Faza / Stage PTh+DE TP+DO
Proiectat Designed	Ing. Cristian Dima	Scara / Scale : 1:10	PORTOFOLIU DE PROIECTE PHARE CES 2002 / PHARE CES 2002 PROJECTS PORTFOLIO LOT 1		
Verificat Checked	Ing. Ioan Dachin		Reabilitare lucrari de arta pentru imbunatatirea infrastructurii feroviare / Railway bridges rehabilitation works required by railway transport enchancement		
Coordonator Team leader	Ing. Stelian Vara-Gros	Data / Date : 05.2009	Denumire proiect / Drawing name: Reabilitare Pod / Bridge km 57+500 DIAGONALA D0-1 / DIAGONAL D0-1	Nr. desen / Drawing No. PD 21	Nr. / No. 13