SECTIUNE PLANA A - A / PLANE SECTION A-A

SC 1:10

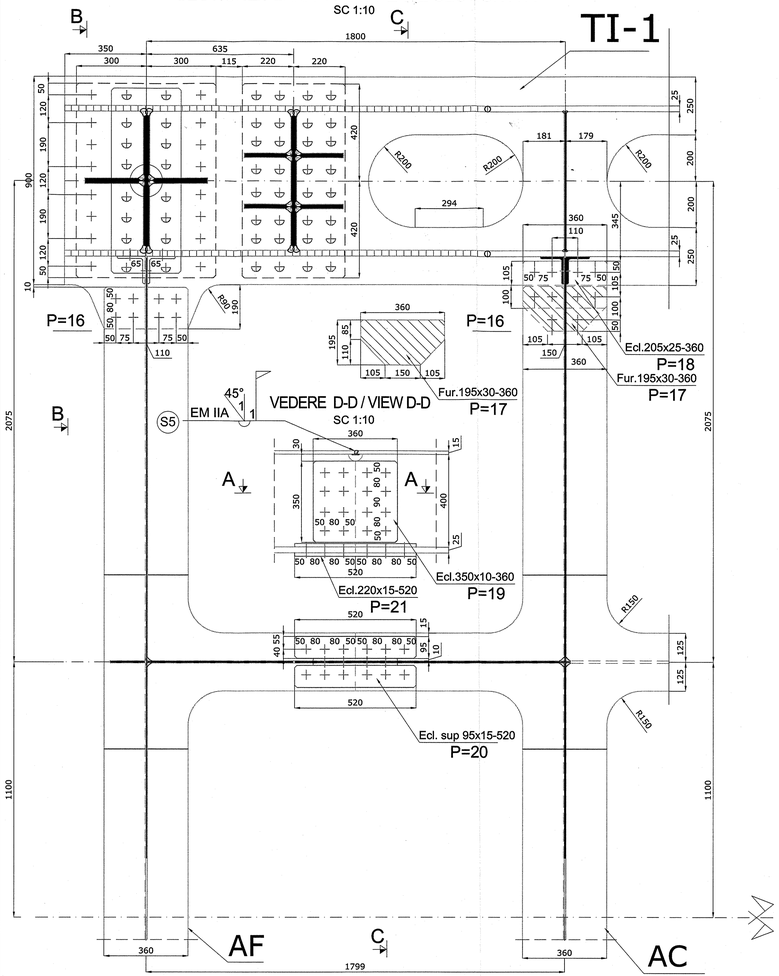

SECTIUNE C - C (ANTRETOAZE CURENTE AC)
SECTION C - C (CURRENT FLOOR BEAMS AC)

SC 1:10

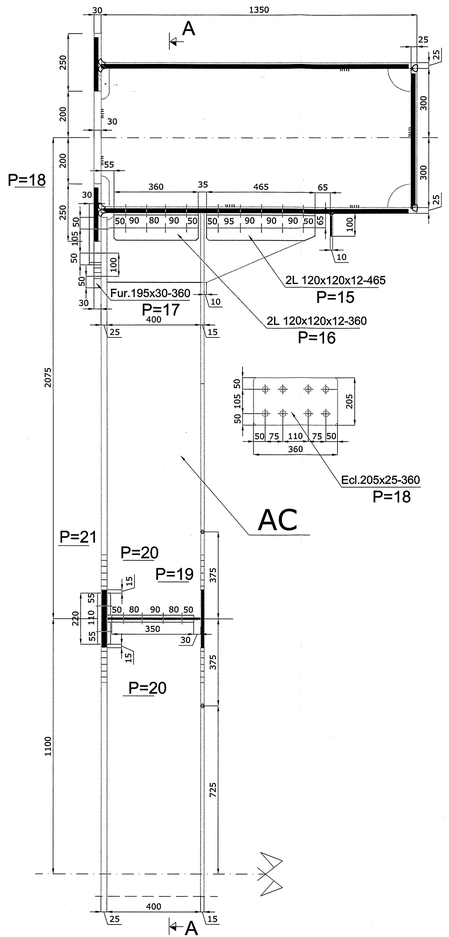

SECTIUNE B - B (ANTRETOAZA FINALA AF)
SECTION B - B (END FLOOR BEAM AF)

SC 1:10

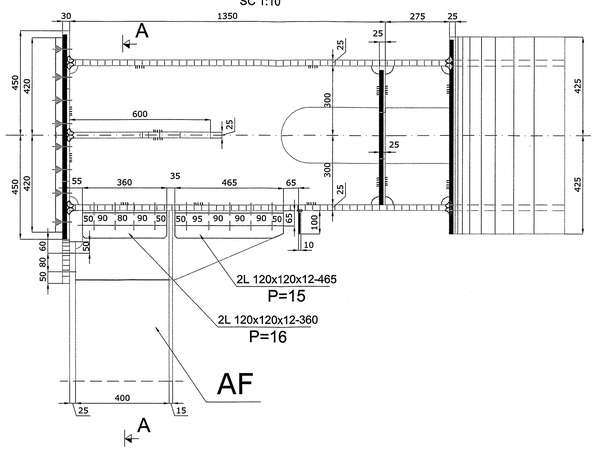

LEGENDA / LEGEND

SURUBURI / SCREWS
IP M24, GRUPA 10.9
SREN ISO 4014

EVALUAREA MATERIALULUI METALIC PENTRU IMBINARILE ANTRETOAZELOR (1 TABLIER)

EVALUATION OF METALLIC MATERIALS FOR FLOOR BEAMS JOININGS **(1 SUPERSTRUCTURE)**

POZ	DENUMIRE PIESA	BUC	SECTIUNE	L[m]	Kg/m	Kg/buc	MASA S355K2G4	MASA S235J2G4
15	CORNIERE RANFORTI	124	L120x120x12	0.465	21.6	10.0	-	1240
16	CORNIERE INIMA	124	L120x120x12	0.360	21.6	7.8	-	967
17	FURURA INFERIOARA	62	195x30	0.360	45.9	16.5	-	1023
18	ECLISA INFERIOARA	62	205x25	0.360	40.2	14.5	-	898
19	ECLISA INIMI LONJERONI	120	350x10	0.360	24.5	9.9	-	1187
20	ECLISA TALPA INFER LONJERONI	120	95x15	0.520	11.2	5.8	-	699
21	ECLISA TALPA INFER LONJERONI	60	220x15	0.520	25.9	13.5	-	808
					TOTAL [Kg]		-	6820

SCHEMA GENERALA TABLIER / GENERAL SCHEME SUPERSTRUCTURE

ELEVATIE / ELEVATION

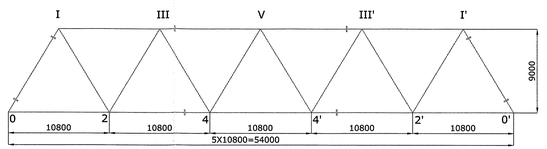

VEDEREA PLANA A GRINZILOR CAII /
PLANE VIEW DECK BEAMS

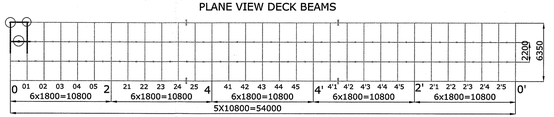

DIMA I. ALEXANDRU ROMANIA MLIAA NR.11559 MEMBRU INGINER VERIFICATOR PROIECTE

B					
A					
	Data / Date	Modificare / Modification / Revision			
BENEFICIAR/ BENEFICIARY: ROMANIAN RAILWAY NATIONAL COMPANY		AUTORITATEA DE IMPLEMENTARE/ IMPLEMENTING AUTHORITY: Ministerul Transporturilor / Ministry of Transports	AUTORITATEA CONTRACTANTA / CONTRACTING AUTHORITY: Ministerul Economiei si Finantelor Oficiul de Plati si Contractare Phare / Ministry of Economy and Finances Phare Payments &Contracting Office	CFCU	Contract / Contract: 1303/2007/
prointec / CONSIS PROJECT			Proiect finantat de UNIUNEA EUROPEANA / Project financed by EUROPEAN UNION	POS Transport 2007- 2013	Faza / Phase: PTh+DE / TP+DD
Intocmit / Designed	Ing. Cristian Dima		Scara / Scale: 1:10	PORTOFOLIU DE PROIECTE PHARE CES 2005 / PHARE CES 2005 PROJECTS PORTFOLIO LOT 1: Asistenta tehnica pentru pregatirea unor lucrari de reabilitare pentru tunelurii si podurl de cale ferata / Technical assistance for preparing rehabilitation works required by railway tunnels and bridges	
Verificat / Checked	Ing. Ioan Dachin		Data / Date: 05.2009	Denumire desen / Drawing Title: Sucursa RO/Railway district Bucuresti Linia cl Railway line 300 Bucuresti - Ploiesti Pod / Bridge km 57+560 IMBINARI DE MONTAJ ANTRETOAZE / ASSEMBLING JOININGS FLOOR BEAMS	Cod desen / Drawing Code: PD 21	Nr. / No: 07
Sef echipa / Team leader	Ing. Stelian Vara-Oros				