ELEVATIE IMBINARI NOD I
ELEVATION JOININGS NODE I

SC 1:10

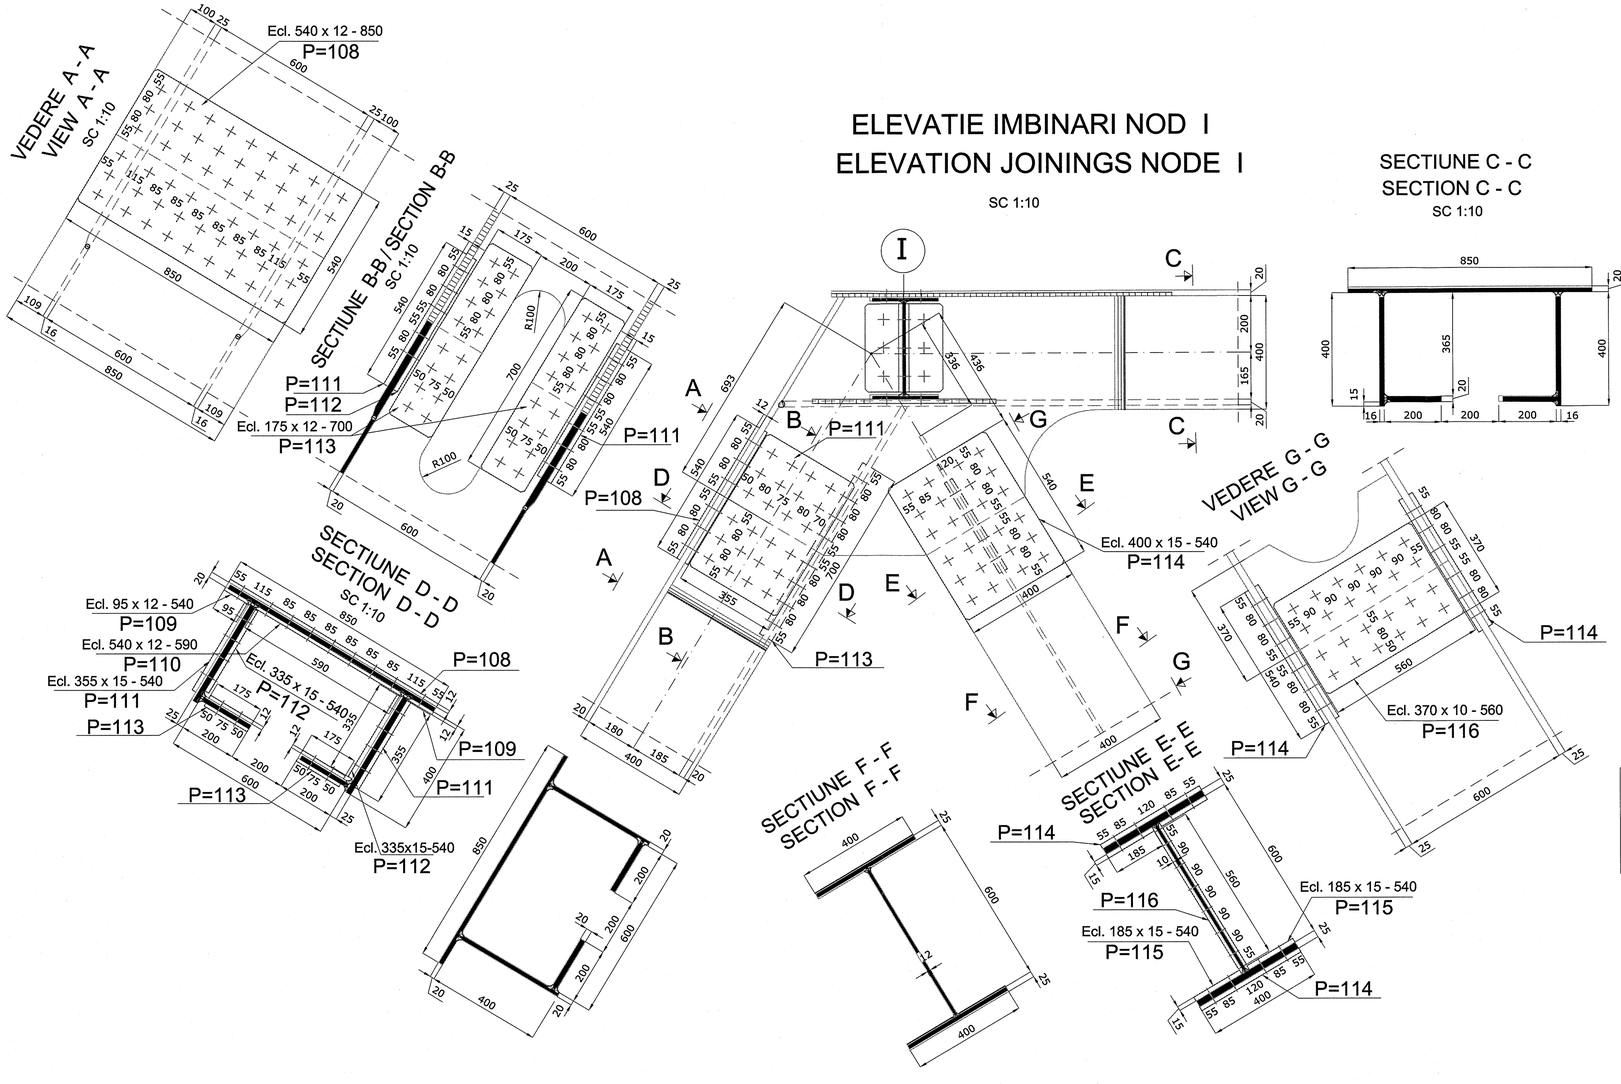

SECTIUNE C - C
SECTION C - C

SC 1:10

EVALUAREA MATERIALULUI METALIC PENTRU IMBINARILE NODULUI "I" (1 NOD)
EVALUATION OF METALLIC MATERIALS FOR JOININGS NODE "I" (1 NODE)

POZ	DENUMIRE PIESA	BUC	SECTIUNE	L[m]	Kg/m	Kg/buc	MASA S355K2G4	MASA S235J2G4
108	ECLISA PB SUPERIOARA ROST D0-1	1	540x12	0.850	50,9	43,3	-	43
109	ECLISA PB SUPERIOARA ROST D0-1	2	95x12	0.540	8.95	4,8	-	10
110	ECLISA PB SUPERIOARA ROST D0-1	1	540x12	0.590	50,9	27.5	-	28
111	ECLISA EXT PB VERT. ROST D0-1	2	355x15	0.540	41.8	22,6	-	45
112	ECLISA INT PB VERT. ROST D0-1	2	335x15	0.540	39.4	21,3	-	43
113	ECLISA PB INFER. ROST D0-1	4	175x12	0.700	16.5	11,6	-	46
114	ECLISA EXT PRINDERE DI-2	2	400x15	0.540	47.1	25.4		51
115	ECLISA INT PRINDERE DI-2	4	185x15	0.540	21.8	11.8	-	47
116	ECLISA PRINDERE INIMA DI-2	2	370x10	0.560	29.0	16.3	-	33
							-	
					TOTAL [Kg]			300

SCHEMA GENERALA TABLIER
GENERAL SCHEME SUPERSTRUCTURE

ELEVATIE / ELEVATION

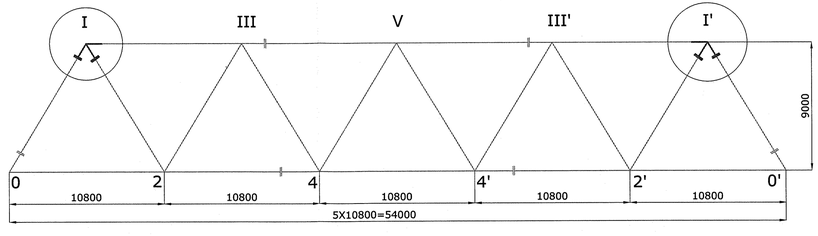

LEGENDA / LEGEND

SURUBURI / SCREWS
IP M24, GRUPA 10.9
SREN ISO 4014

DIMA I. ALEXANDRU ROMANIA MLPAT NR.1159 INGINER VERIFICATOR PROIECTE

B					
A					
	Data / Date	Modificare / Modification / Revision			

BENEFICIAR/ BENEFICIARY: AUTORITATEA DE IMPLEMENTARE/ IMPLEMENTING AUTHORITY
ROMANIAN RAILWAY NATIONAL COMPANY — Ministerul Transporturilor / Ministry of Transports

AUTORITATEA CONTRACTANTA / CONTRACTING AUTHORITY — CFCU
Ministerul Economiei si Finantelor Oficiul de Plati si Contractare Phare / Ministry of Economy and Finances Phare Payments &Contracting Office

Contract / Contract 1303/2007
Faza / Phase PTh+DE TP+DD

Proiect finantat de UNIUNEA EUROPEANA / Project financed by EUROPEAN UNION — POS Transport 2007- 2013

prointec — CONSIS PROIECT

Intocmit / Designed	Ing. Cristian Dima	Scara / Scale : 1:10	PORTOFOLIU DE PROIECTE PHARE CES 2005 / PHARE CES 2005 PROJECTS PORTFOLIO LOT 1
Verificat / Checked	Ing. Ioan Dachin	Data / Date : 05.2009	Asistenta tehnica pentru pregatirea unor lucrari de reabilitare pentru tuneluri si poduri de cale ferata / Technical assistance for preparing rehabilitation works required by railway tunnels and bridges
Sef echipa / Team leader	Ing. Stelian Vara-Oros		Denumire desen / Drawing Title : Sucursala RCF/Railway district Bucuresti; Linia cf./Railway line 300 Bucuresti - Ploiesti; Pod / Bridge km 57+560. IMBINARI NOD I (I') GRINDA PRINCIPALA / JOININGS NODE I (I') MAIN GIRDER
			Cod desen / Drawing Code: PD 21 — Nr. / No. 15