ELEVATIE IMBINARI NOD III
ELEVATION JOININGS NODE III

SC 1:10

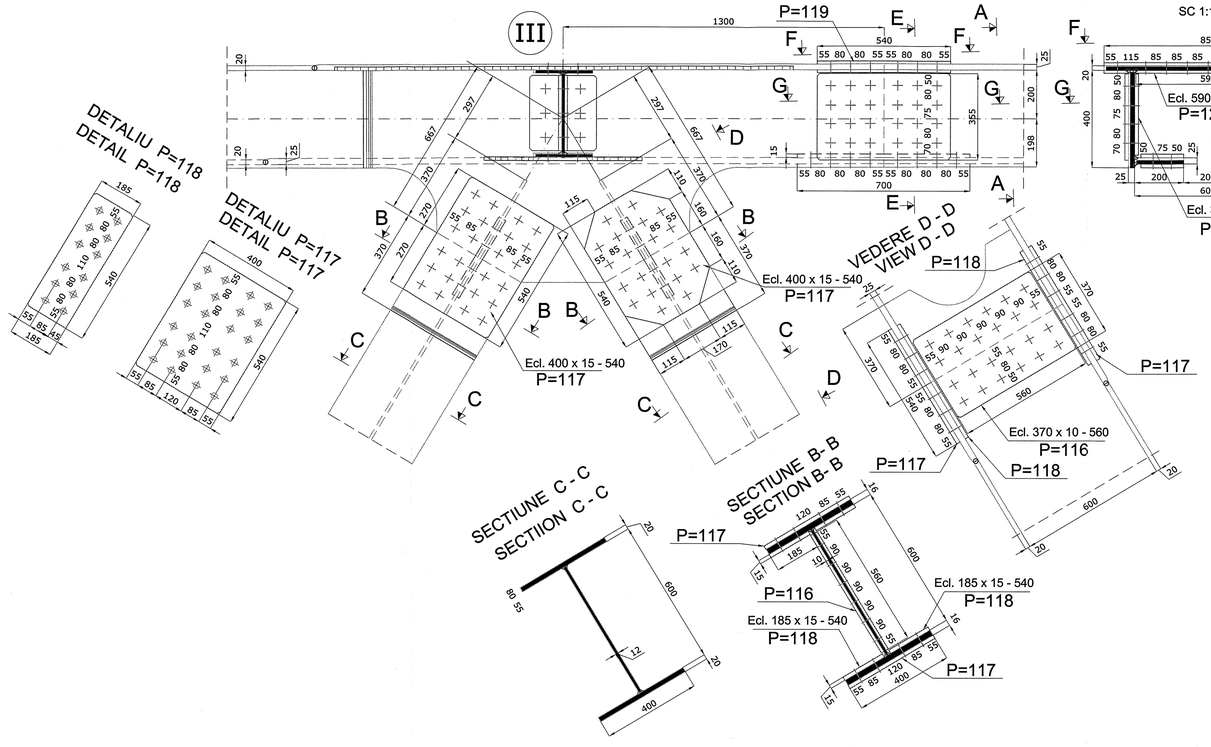

SECTIUNE E - E
SECTION E - E

SC 1:10

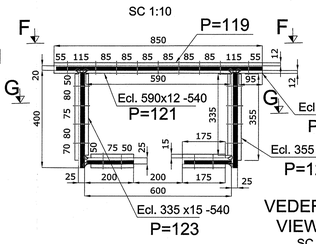

SECTIUNE A - A
SECTION A - A

SC 1:10

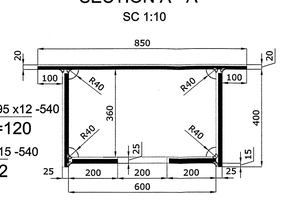

VEDERE F - F
VIEW F - F

SC 1:10

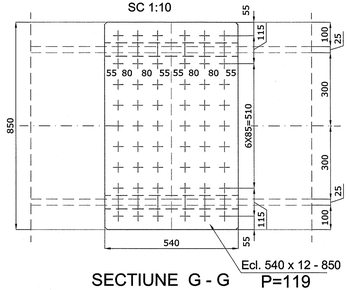

SECTIUNE G - G
SECTION G - G

SC 1:10

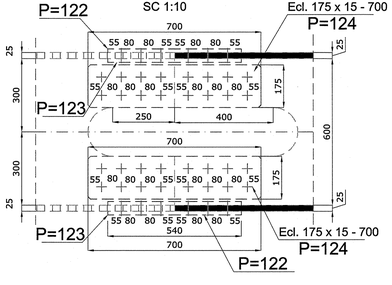

EVALUAREA MATERIALULUI METALIC PENTRU IMBINARILE NODULUI "III" (1 NOD)
EVALUATION OF METALLIC MATERIALS FOR JOININGS NODE "III" (1 NODE)

POZ	DENUMIRE PIESA	BUC	SECTIUNE	L[m]	Kg/m	Kg/buc	MASA S355K2G4	MASA S235J2G4
117	ECLISA EXT PRINDERE DIAGONALE	4	400x15	0.540	47.1	25.4	-	102
118	ECLISA INT PRINDERE DIAGONALE	8	185x15	0.540	21.8	11.8	-	95
119	ECLISA PB SUPERIOARA ROST TS	1	540x12	0.850	50.9	43.2	-	43
120	ECLISA PB SUPERIOARA ROST TS	2	95x12	0.540	8.95	4.8	-	10
121	ECLISA PB SUPERIOARA ROST TS	1	590x12	0.540	55.6	30.0	-	30
122	ECLISA EXT PB VERT. ROST TS	2	355x15	0.540	41.8	22.6	-	45
123	ECLISA INT PB VERT. ROST TS	2	335x15	0.540	39.4	21.3	-	43
124	ECLISA PB INFER. ROST D0-1	4	175x15	0.700	20.6	14.4	-	58
116	ECLISA PRIND. INIMA DIAGONALE	4	370x10	0.560	29.0	16.3	-	66
							-	
					TOTAL [Kg]			492

SCHEMA GENERALA TABLIER
GENERAL SCHEME SUPERSTRUCTURE

ELEVATIE / ELEVATION

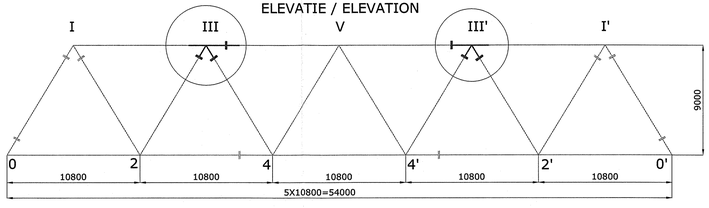

LEGENDA / LEGEND

SURUBURI / SCREWS
IP M24, GRUPA 10.9
SREN ISO 4014

DIMA I. ALEXANDRU
ROMANIA
M.P.P.T
NR.1159
INGINER
VERIFICATOR PE

B								
A								
	Data / Date	Modificare / Modification / Revision						
BENEFICIAR/ BENEFICIARY: ROMANIAN RAILWAY NATIONAL COMPANY		AUTORITATEA DE IMPLEMENTARE/ IMPLEMENTING AUTHORITY: Ministerul Transporturilor / Ministry of Transports		AUTORITATEA CONTRACTANTA / CONTRACTING AUTHORITY: Ministerul Economiei si Finantelor Oficiul de Plati si Contractare Phare / Ministry of Economy and Finances Phare Payments &Contracting Office		CFCU	Contract / Contract: 3/03/0007	
prointec CONSIS PROIECT				Proiect finantat de UNIUNEA EUROPEANA / Project financed by EUROPEAN UNION		POS Transport 2007- 2013	Faza / Phase: PTH+DE TP+DD	
Intocmit / Designed: Ing. Cristian Dima		Scara / Scale: 1:10		PORTOFOLIU DE PROIECTE PHARE CES 2005 / PHARE CES 2005 PROJECTS PORTFOLIO LOT I: Asistenta tehnica pentru pregatirea unor lucrari de reabilitare pentru tuneluri si poduri de cale ferata / Technical assistance for preparing rehabilitation works required by railway tunnels and bridges				
Verificat / Checked: Ing. Ioan Dachin		Data / Date: 05.2009		Denumire desen / Drawing Title: Bucuresti RCP/Railway district Bucuresti; Linia cf./Railway line 300 Bucuresti - Ploiesti Pod / Bridge km 57+560 IMBINARI NOD III (III') GRINDA PRINCIPALA / JOININGS NODE III (III') MAIN GIRDER		Cod desen / Drawing Code: PD 21	Nr. / No.: 16	
Sef echipa / Team leader: Ing. Stelian Vara-Oros								