ELEVATIE IMBINARI NOD V
ELEVATION JOININGS NODE V

SC 1:10

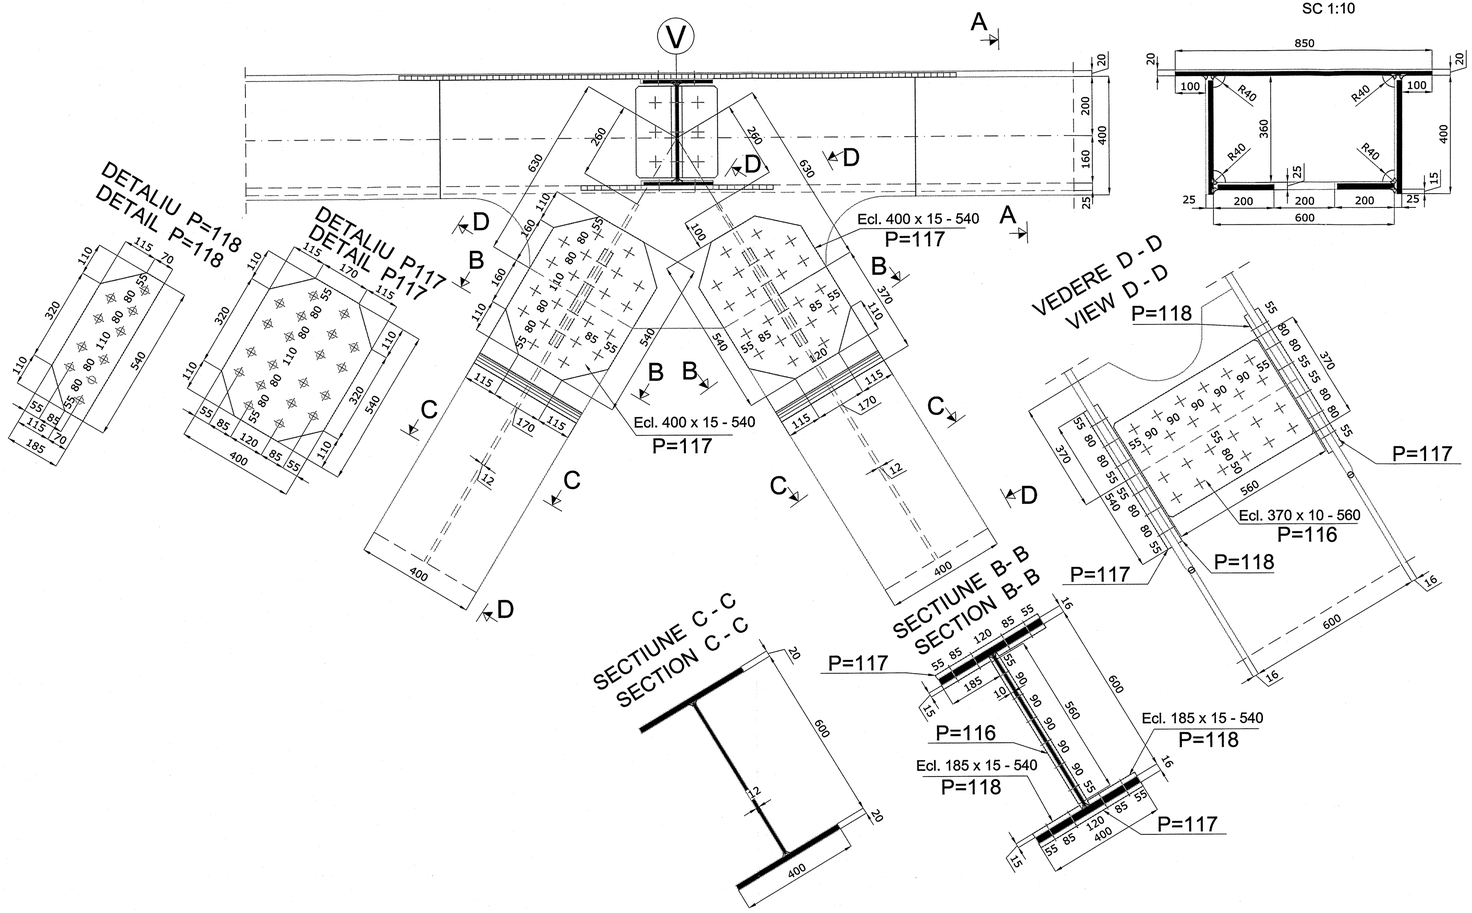

SECTIUNE A - A
SECTION A - A

SC 1:10

EVALUAREA MATERIALULUI METALIC PENTRU IMBINARILE NODULUI "V" (1 NOD)
EVALUATION OF METALLIC MATERIALS FOR JOININGS NODE "V" (1 NODE)

POZ	DENUMIRE PIESA	BUC	SECTIUNE	L[m]	Kg/m	Kg/buc	MASA S355K2G4	MASA S235J2G4
117	ECLISA EXT PRINDERE DIAGONALE	4	400x15	0.540	47.1	25.4	-	102
118	ECLISA INT PRINDERE DIAGONALE	8	185x15	0.540	21.8	11.8	-	95
116	ECLISA PRIND. INIMA DIAGONALE	4	370x10	0.560	29.0	16.3	-	66
							-	
					TOTAL [Kg]			263

SCHEMA GENERALA TABLIER
GENERAL SCHEME SUPERSTRUCTURE

ELEVATIE / ELEVATION

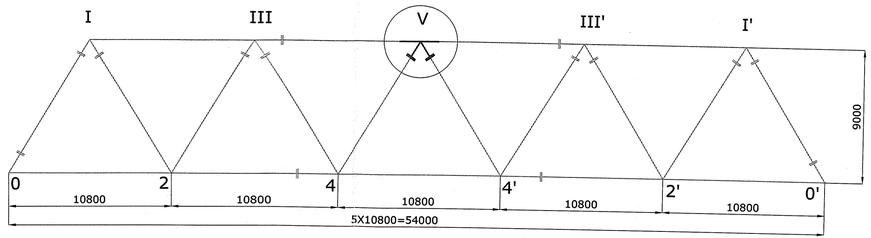

LEGENDA / LEGEND

SURUBURI / SCREWS
IP M24, GRUPA 10.9
SREN ISO 4014

DIMA I. ALEXANDRU
ROMANIA
MLPAT
NR.1159
INGINER
VERIFICATOR PROIECTE

B					
A					
	Data / Date	Modificare / Modification / Revision			
BENEFICIAR/ BENEFICIARY : ROMANIAN RAILWAY NATIONAL COMPANY	AUTORITATEA DE IMPLEMENTARE/ IMPLEMENTING AUTHORITY: Ministerul Transporturilor / Ministry of Transports	AUTORITATEA CONTRACTANTA / CONTRACTING AUTHORITY: Ministerul Economiei si Finantelor Oficiul de Plati si Contractare Phare / Ministry of Economy and Finances Phare Payments &Contracting Office	CFCU	Contract / Contract: 2003/2007	
prointec CONSIS PROIECT		Proiect finanțat de UNIUNEA EUROPEANA / Project financed by EUROPEAN UNION	POS Transport 2007- 2013	Faza / Phase: PTh+DE TP+DD	
Intocmit / Designed: Ing. Cristian Dima		Scara / Scale: 1:10	PORTOFOLIU DE PROIECTE PHARE CES 2005 / PHARE CES 2005 PROJECTS PORTFOLIO LOT I: Asistenta tehnica pentru pregatirea unor lucrari de reabilitare pentru tuneluri si poduri de cale ferata / Technical assistance for preparing rehabilitation works required by railway tunnels and bridges		
Verificat / Checked: Ing. Ioan Dachin		Data / Date: 05.2009	Denumire desen / Drawing Title: Sucursala RCF/Railway district Bucuresti; Linia cf/Railway line 300 Bucuresti - Ploiesti Pod / Bridge km 67+560 IMBINARI NOD V (V) GRINDA PRINCIPALA / JOININGS NODE V (V) MAIN GIRDER	Cod desen / Drawing Code: PD 21	Nr. / No: 17
Sef echipa / Team leader: Ing. Stelian Vara-Oros					