SECTIUNE A - A
SECTION A - A

Sc. 1:50

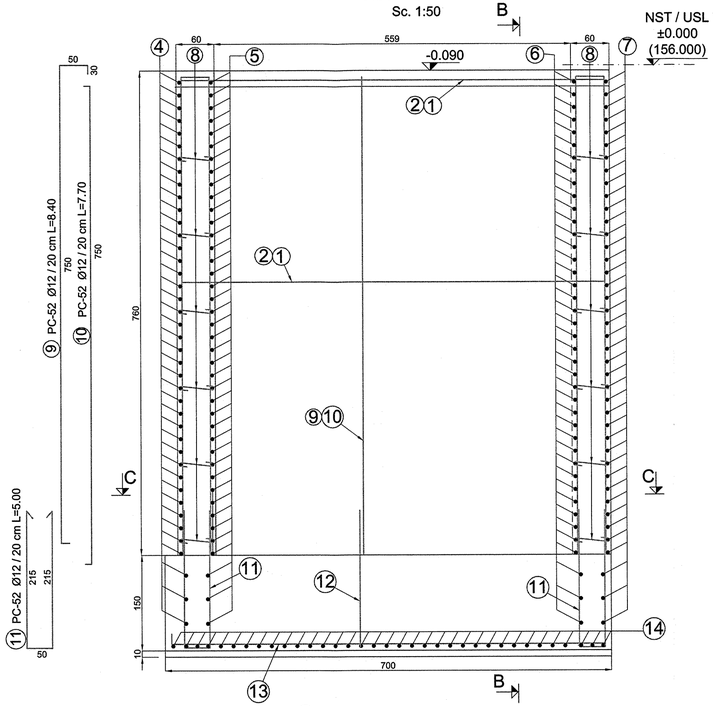

SECTIUNE B - B
SECTION B - B

Sc. 1:50

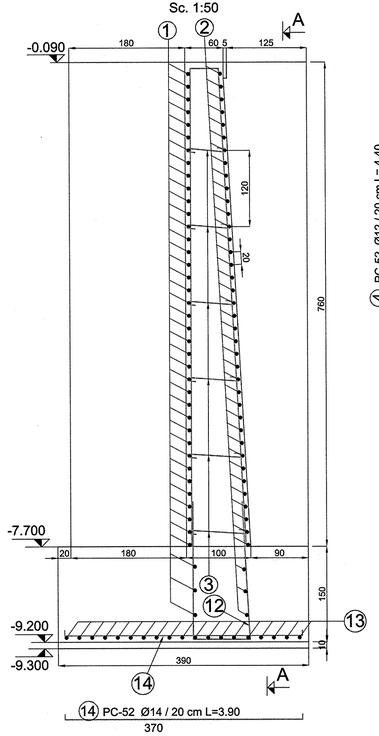

SECTIUNE C - C
SECTION C - C

Sc. 1:50

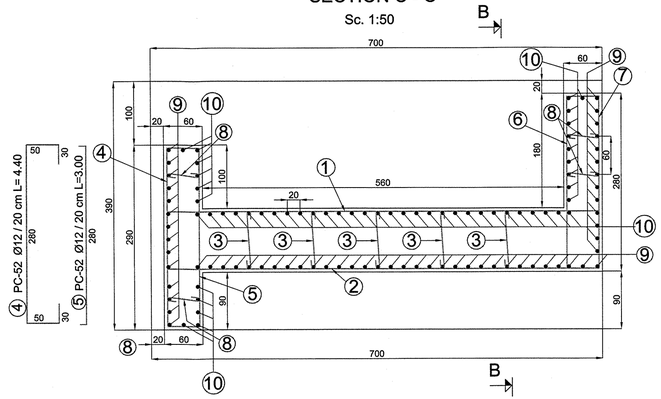

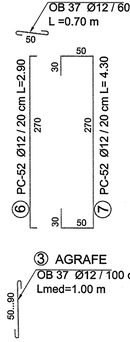

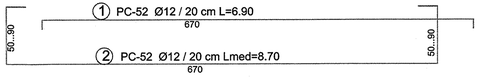

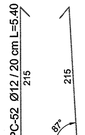

SCHEMA GENERALA POD
BRIDGE GENERAL SCHEME

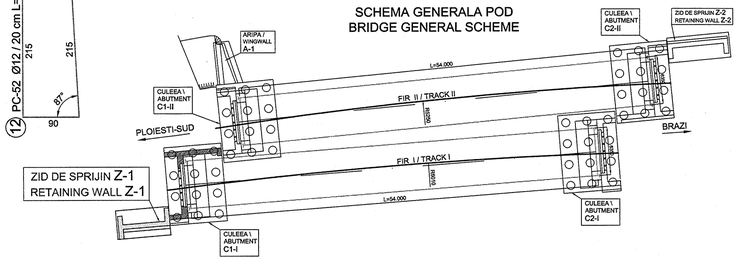

EXTRAS ARMATURA PENTRU ZIDUL DE SPRIJIN Z-1 (1 BUC)
NECESSARY OF REINFORCEMENT FOR RETAINING WALL Z-1 (1 PIECE)

MARCA	DIAMETRUL	BUCATI	LUNGIME	LUNGIMI / DIAMETRE				
				OB-37		PC-52		
				Ø10	Ø12	Ø12	Ø14	Ø32
1	12	40	6.90			276		
2	12	40	8.70			348		
3	10	30	1.00	30				
4	12	40	4.40			176		
5	12	40	3.00			120		
6	12	40	4.30			172		
7	12	40	2.90			116		
8	12	24	0.70		17			
9	12	60	8.40			504		
10	12	52	7.70			400		
11	12	30	5.00			150		
12	12	32	5.40			173		
13	14	20	7.00				140	
14	14	35	3.90				137	

Total lungimi / diametre [m]	30	17	2435	277	
Masa / metru [kg]	0.617	0.888	0.888	1.208	6.313
Masa / diametre [kg]	20	15	2160	335	
Masa totala/tipuri de otel [kg]	40		2500		

B			
A			
	Data / Date	Modificare / Modification / Revision	

BENEFICIAR/ BENEFICIARY: AUTORITATEA DE IMPLEMENTARE/ IMPLEMENTING AUTHORITY
ROMANIAN RAILWAY NATIONAL COMPANY
Ministerul Transporturilor / Ministry of Transports

AUTORITATEA CONTRACTANTA / CONTRACTING AUTHORITY
CFCU
Ministerul Economiei si Finantelor Oficiul de Plati si Contractare Phare
Ministry of Economy and Finances Phare Payments &Contracting Office

Contract / Contract: 1303/2007
Faza / Phase: PTh+DE TP+DD

prointec | CONSIS PROIECT

Proiect finantat de UNIUNEA EUROPEANA / Project financed by EUROPEAN UNION
POS Transport 2007- 2013

Intocmit / Designed	Ing. Cristian Dima	Scara / Scale : 1:20	PORTOFOLIU DE PROIECTE PHARE CES 2005 / PHARE CES 2005 PROJECTS PORTFOLIO LOT 1
Verificat / Checked	Ing. Ioan Dachin	Data / Date : 05.2009	Asistenta tehnica pentru pregatirea unor lucrari de reabilitare pentru tuneluri si poduri de cale ferata / Technical assistance for preparing rehabilitation works required by railway tunnels and bridges
Sef echipa / Team leader	Ing. Stelian Vara-Oros		Denumire desen / Drawing Title : Sucursala RCF/Railway district Bucuresti; Linia cf /Railway line 300 Bucuresti - Ploiesti Pod / Bridge km 57+560 PLAN ARMARE ZID DE SPRIJIN Z-1 / RETAINIG WALL Z-1 REINFORCEMENT PLAN

Cod desen / Drawing Code: PD 21
Nr. / No: 51