SCHEMA CONTRASAGETILOR GRINZILOR
SCHEME CAMBERING MAIN GIRDER

Sc 1:200

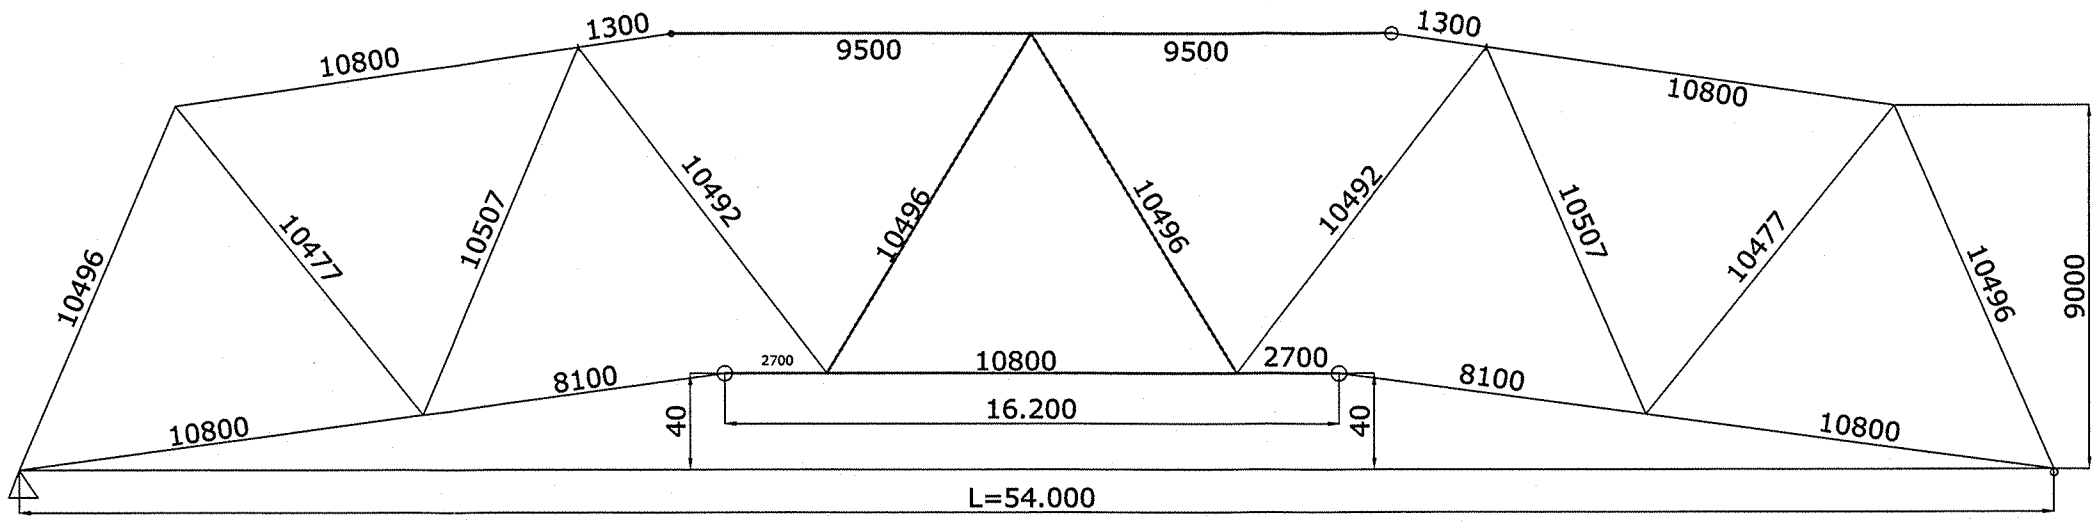

B			
A			
	Data *Date*	Modificare *Modification / Revision*	

BENEFICIAR/ BENEFICIARY : ROMANIAN RAILWAY NATIONAL COMPANY		AUTORITATEA DE IMPLEMENTARE/ IMPLEMENTUNG AUTHORITY Ministerul Transporturilor Ministry of Transports	AUTORITATEA CONTRACTANTA / CONTRACTING AUTHORITY CFCU Ministerul Economiei si Finantelor Oficiul de Plati si Contractare Phare Ministry of Economy and Finances Phare Payments &Contracting Office		Contract / Contract: 1303/2007 Faza / Phase: PTh+DE TP+DD
prointec CONSIS PROIECT			Proiect finantat de UNIUNEA EUROPEANA Project financed by EUROPEAN UNION POS Transport 2007- 2013		
Intocmit *Designed*	Ing. Cristian Dima		Scara / Scale : 1:200	PORTOFOLIU DE PROIECTE PHARE CES 2005 / PHARE CES 2005 PROJECTS PORTFOLIO LOT 1 Asistenta tehnica pentru pregatirea unor lucrari de reabilitare pentru tuneluri si poduri de cale ferata Technical assistance for preparing rehabilitation works required by railway tunnels and bridges	
Verificat *Checked*	Ing. Ioan Dachin		Data / Date : 05.2009	Denumire desen / Drawing Title : Sucursala RCF/Railway district Bucuresti; Linia cf /Railway line 300 Bucuresti - Ploiesti Pod / Bridge km 57+560 SCHEMA CONTRASAGETI GRINDA PRINCIPALA / SCHEME CAMBERING MAIN GIRDER	Cod desen / Drawing Code: PD 21	Nr. / No: 27
Sef echipa *Team leader*	Ing. Stelian Vara-Oros				