DETALIU FUNDATIE PODET
DETAIL OF CULVERT FOUNDATION
scara 1:50

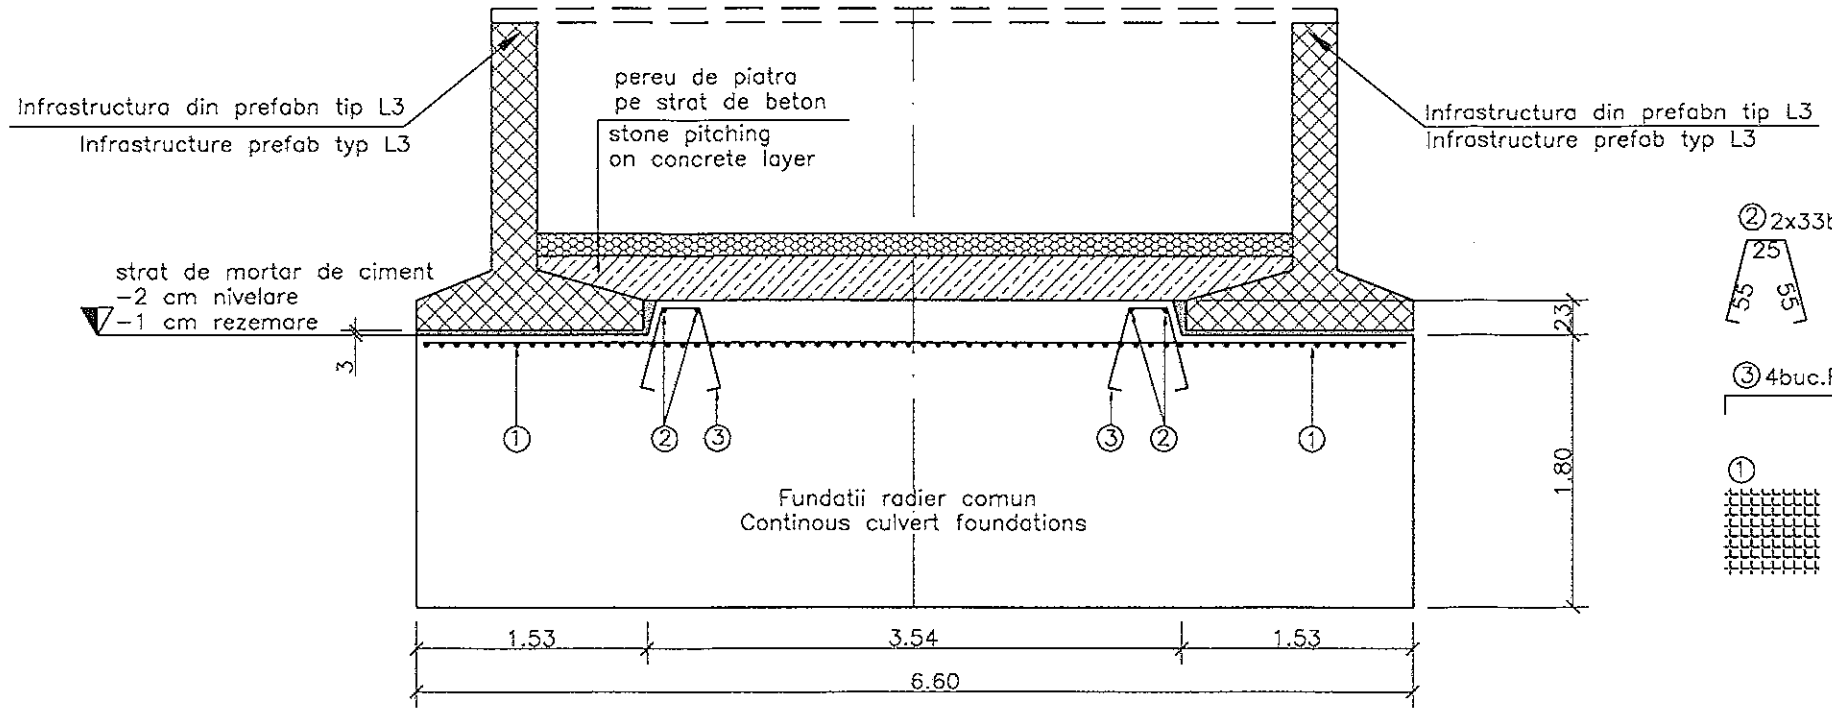

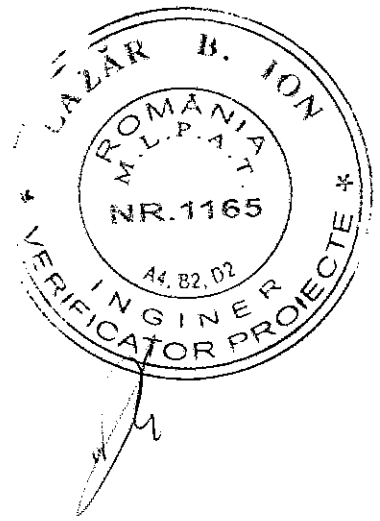

② 2x33buc.(5buc/ml)PC52ø16 L=1.55m

③ 4buc.PC52ø8 L=6.55m

635

① Plasa sudata/Welded net SR 438/3–100mmx100mm
6.50mx6.35m SPPB–10 G=42.00kg

EXTRAS DE ARMATURA

Element / Denumire si buc.asem.	Marca/ Mark	ø (mm)	Nr.bare asem. (buc)	Lungime bara/ Lenght of single bar (m)	OTEL PC52 PC52 STEEL (m) ø8	(m) ø16
Fundatie podet/ Culvert foundation	2	16	66	1.55	–	102.30
	3	8	4	6.55	26.20	–
Total lungimi pe diametru/Total lenght per diameter					26.20	102.30
Masa pe metru/Weight per meter(kg/m)					0.395	1.578
Masa pe diametre/Weight per diameter(kg)					10.50	161.50
Masa totala pe tipuri de otel/Total weight per type of steel(kg)					172.00	

① Plasa sudata/Welded net SR 438/3–100mmx100mm
6.50mx6.35m SPPB–10 G=42.00kg

OTEL PC 52;
PLASA SUDATA (SPPB ø10) CU OCHIURI 100X100mm
STRAT ACOPERIRE 50mm
BETON C20/25 in fundatie

STEEL PC 52; WELDED NET (SPPB ø10) WITH EYE MESH 100X100mm
50mm THICK COVERL AYER
CONCRETE C20/25 in foundation

B			
A			
	Data / Date	Modificare / Modification / Revision	

BENEFICIAR/ BENEFICIARY : ROMANIAN RAILWAY NATIONAL COMPANY

AUTORITATEA DE IMPLEMENTARE/ IMPLEMENTUNG AUTHORITY
Ministerul Transporturilor / Ministry of Transports

AUTORITATEA CONTRACTANTA / CONTRACTING AUTHORITY
Ministerul Economiei si Finantelor Oficiul de Plati si Contractare Phare
Ministry of Economy and Finances Phare Payments &Contracting Office

Contract / Contract: 1303/2007

Faza / Phase: PTh+DDE/ TP+DD

prointec CONSIS PROIECT

Proiect finantat de UNIUNEA EUROPEANA / Project financed by EUROPEAN UNION

POS Transport 2007- 2013

Intocmit / Designed	Ing. Cristina Vara-Oros	Scara / Scale : 1:100	PORTOFOLIU DE PROIECTE PHARE CES 2005 / PHARE CES 2005 PROJECTS PORTFOLIO LOT 1 Asistenta tehnica pentru pregatirea unor lucrari de reabilitare pentru tuneluri si poduri de cale ferata Technical assistance for preparing rehabilitation works required by railway tunnels and bridges
Verificat / Checked	Ing. Sandu Bogdan	Data / Date : 05.2009	Denumire desen / Drawing Title : Sucursala RCF / Railway district IASI. Linia cf /Railway line Tecuci-Iasi Pod / Bridge km 268+678. DEALIU FUNDATIE PODET/DETAIL OF CULVERT FOUNDATION
Sef echipa / Team leader	Ing. Stelian Vara-Oros		Cod desen / Drawing Code: PD 58 — Nr. / No: P 05