SECTIUNE TRANSVERSALA/CROSS SECTION
scara 1:20

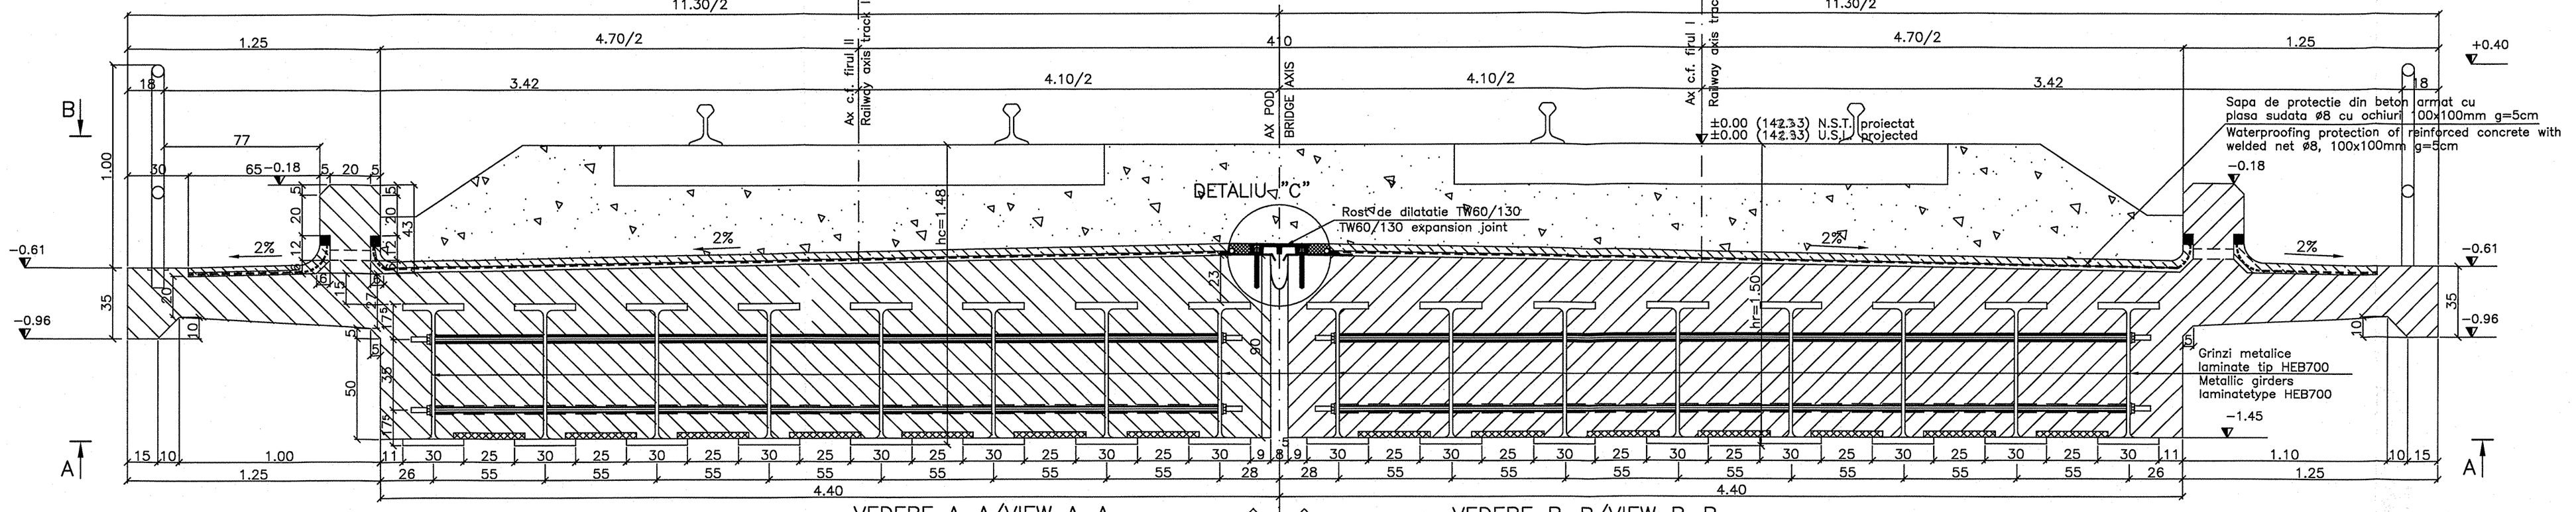

Dala prefabricata autoportanta pentru precofrare (14x26buc)
Prefabricated slab self-supporting for pre-casting (14x26pcs.)
sc 1:10

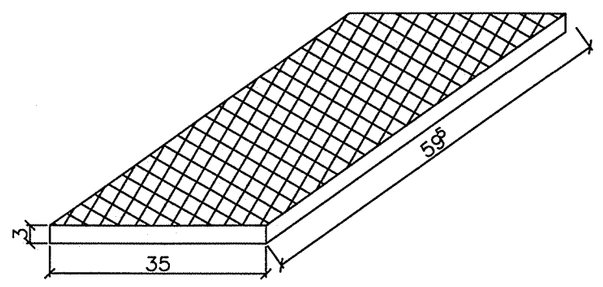

VEDERE A-A/VIEW A-A
sc 1:50

VEDERE B-B/VIEW B-B
sc 1:50

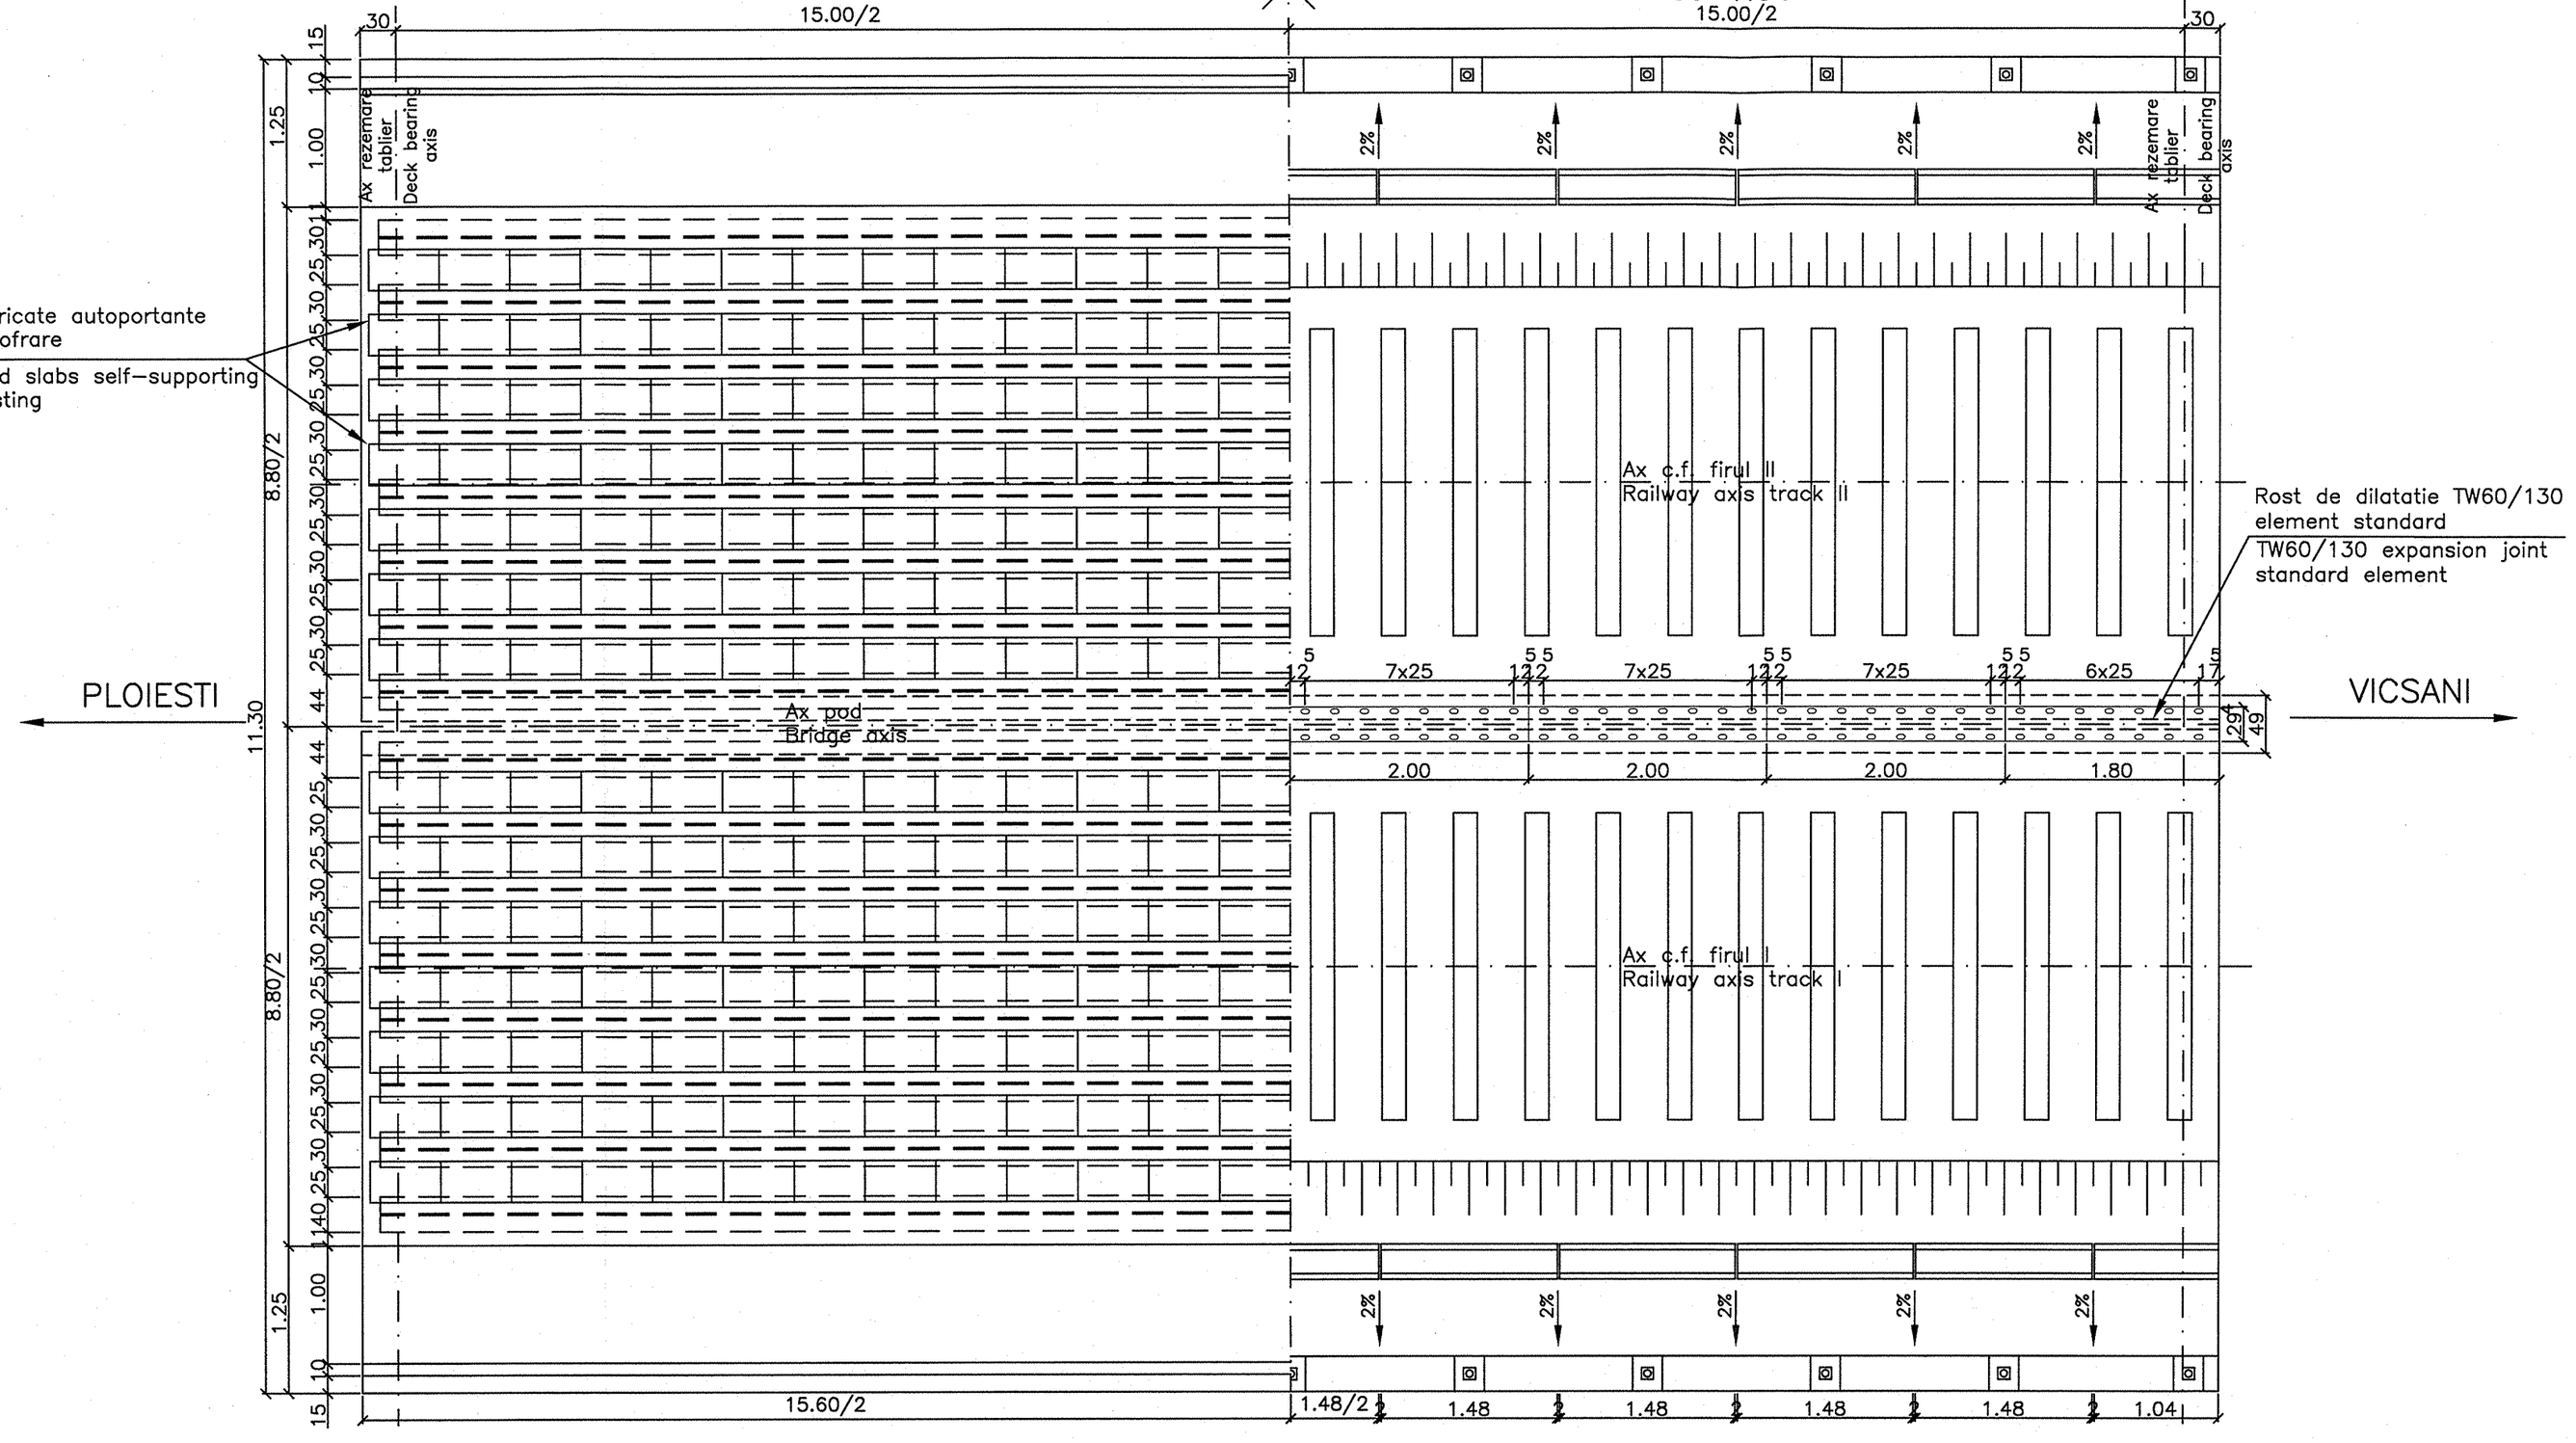

DETALIU C / DETAIL C
1:10

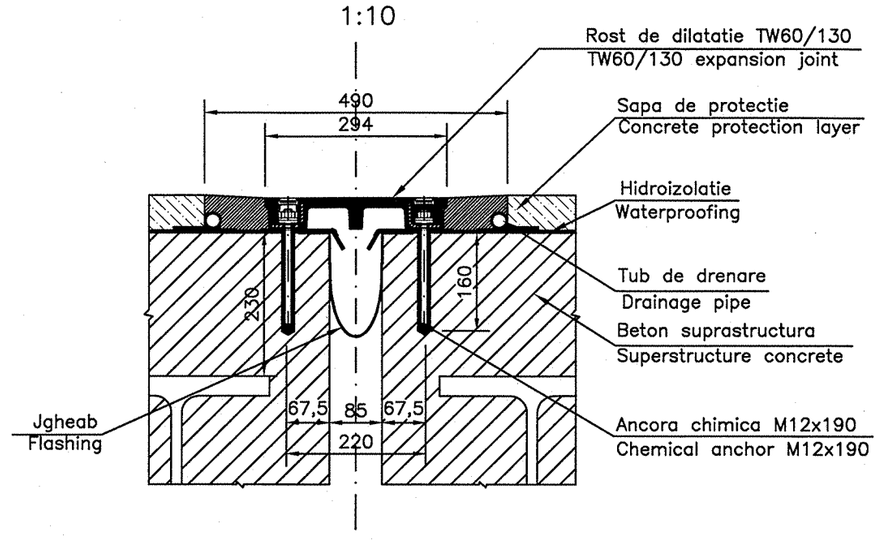

LEGENDA BETOANELOR

BETON ARMAT IN TABLIER
C30/37; clasa de expunere XF3+XC3; A/C=0,45; agregate Dmax 16mm; Ciment CEM I 42,5; consistenta S3.

BETON ARMAT IN PREDALE
C30/37; clasa de expunere XC4+XF3+XM3; A/C=0,50; agregate Dmax 7mm; Ciment CEM I-42,5; consistenta S3.

CONCRETE LIST

REINFORCED CONCRETE IN DECK
C30/37; exposure class XF3+XC3; A/C=0,45; aggregates Dmax 16mm; Cement CEM I 42,5; slump S3.

REINFORCED CONCRETE IN PRESLABS
C30/37; exposure class XC4+XF3+XM3; A/C=0,50; aggregates Dmax 7mm; Cement CEM I-42,5; slump S3.

POPA V. NICOLAE ROMANIA MLPAT Nr. 141 Al. Bar. INGINER VERIFICATOR PROIECTE

CONVOIUL DE CALCUL LM71
CALCULUS CONVOY LM71

B			
A			
	Data / Date	Modificare / Modification / Revision	

BENEFICIAR/ BENEFICIARY: ROMANIAN RAILWAY NATIONAL COMPANY

AUTORITATEA DE IMPLEMENTARE/ IMPLEMENTUNG AUTHORITY: Ministerul Transporturilor / Ministry of Transports

AUTORITATEA CONTRACTANTA / CONTRACTING AUTHORITY: CFCU — Ministerul Economiei si Finantelor Oficiul de Plati si Contractare Phare / Ministry of Economy and Finances Phare Payments &Contracting Office

Contract / Contract: 1303/2007

prointec CONSIS PROIECT

Proiect finantat de UNIUNEA EUROPEANA / Project financed by EUROPEAN UNION — POS Transport 2007- 2013

Faza / Phase: PTH+DE TP+DD

Intocmit / Designed	Ing.Nicoleta FLORIAN	Scara / Scale: 1:10 1:50 1:20	PORTOFOLIU DE PROIECTE PHARE CES 2005 / PHARE CES 2005 PROJECTS PORTFOLIO LOT 1 — Asistenta tehnica pentru pregatirea unor lucrari de reabilitare pentru tunelul si poduri de cale ferata / Technical assistance for preparing rehabilitation works required by railway tunnels and bridges
Verificat / Checked	Ing. Viorel ALDESCU	Data / Date: 05.2009	Denumire desen / Drawing Title: Suprasala RCF / Railway district IASI. Linia of 500/Railway line 500 Ploiesti-Vicsani POD / BRIDGE km 290+159 PLAN COFRAJ TABLIER / DECK SHUTTERING PLAN
Sef echipa / Team leader	Ing. Stelian Vara-Oros		Cod desen / Drawing Code: PT 18 — Nr. / No.: 07