SECTIUNE LONGITUDINALA/LONGITUDINAL

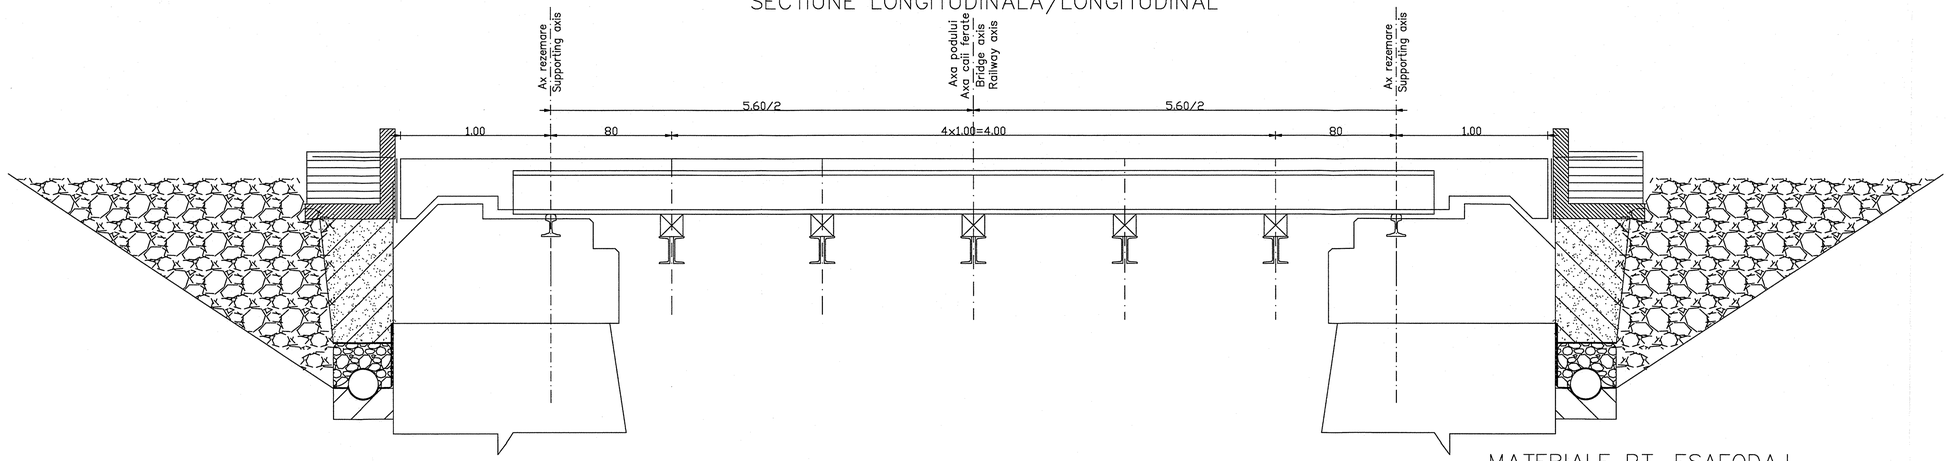

SECTIUNE a–a
Scara 1:20

SECTIUNE b–b

PRINDERILE SE FAC
CU SURUBURI M22 SI SAIBE GROWER
FASTENING WILL BE MADE WITH M22
SCREWS AND GROWER WASHER

SECTIUNE TRANSVERSALA–CROSS SECTION

Scara 1:20

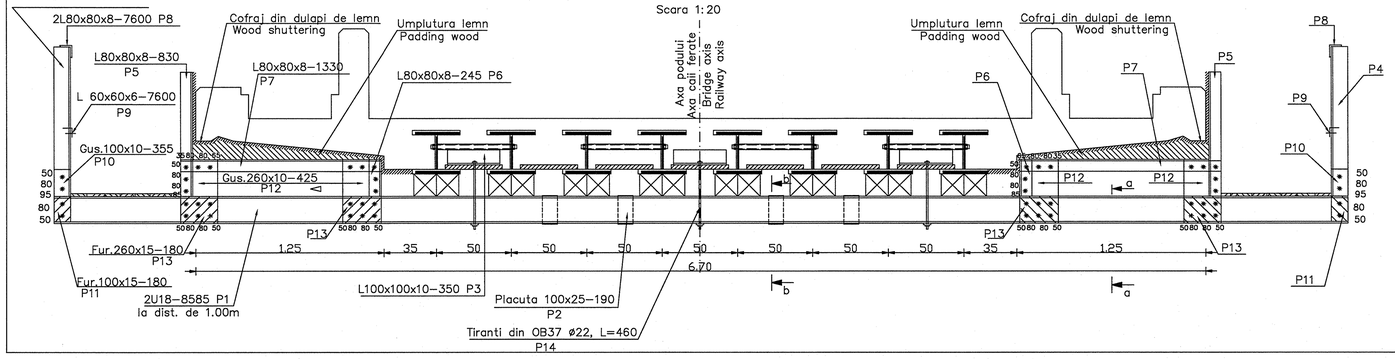

MATERIALE PT. ESAFODAJ
MATERIALS FOR SCAFFOLDING

POZ.	DENUMIRE	SECTIUNE	LUNG. (mm)	BUC.	MASA kg/ml	MASA kg/buc	TOTAL(kg) OL37
1	Profil U	U 18	8585	10	22.0	188.87	1888.70
2	Placuta	100x25	190	20	19.6	3.73	74.58
3	Cornier	L100X100X10	350	15	15.0	5.25	78.75
4	Stalp parapet	L100X100X10	1000	10	15.0	15.00	150.00
5	Cornier vertical	L80X80X8	830	10	9.63	8.00	80.00
6	Cornier vertical	L80X80X8	245	10	9.63	2.36	23.60
7	Cornier orizontal	L80X80X8	1330	10	9.63	12.81	128.10
8	Mana curenta	L80X80X8	7600	2	9.63	73.19	146.38
9	Umplutura	L60x60x6	7600	2	5.42	41.19	82.38
10	Guseu	100x10	355	10	7.85	2.78	27.87
11	Furura	100x15	180	10	11.8	2.12	21.20
12	Guseu	260x10	425	20	20.41	8.67	173.50
13	Furura	260x15	180	20	30.62	5.51	110.21
14	Tiranti OB37	ø22	460	15	2.98	1.37	20.60
					TOTAL (kg)		3006.00
					suruburi,rulmi 3%		90.00
					TOTAL (kg)		3096.00 Kg.

Se interzice copierea, difuzarea, imprumutarea sau utilizarea in alte scopuri, fara permisiunea ISPCF ca proprietar al desenului.
This drawing is forbidden to be copied, lent or used in other purposes than those previously approved by ISPCF–SA as its owner.

B				
A				
	Data / Date	Modificare / Modification / Revision		

BENEFICIAR/ BENEFICIARY: ROMANIAN RAILWAY NATIONAL COMPANY

AUTORITATEA DE IMPLEMENTARE/ IMPLEMENTING AUTHORITY: Ministerul Transporturilor / Ministry of Transports

AUTORITATEA CONTRACTANTA / CONTRACTING AUTHORITY: CFCU — Ministerul Economiei si Finantelor Oficiul de Plati si Contractare Phare / Ministry of Economy and Finances Phare Payments &Contracting Office

Proiect finantat de UNIUNEA EUROPEANA / Project financed by EUROPEAN UNION — POS Transport 2007- 2013

Contract / Contract: 1303/2007

Faza / Phase: PTh+DE

prointec — CONSIS PROIECT

PORTOFOLIU DE PROIECTE PHARE CES 2005 / PHARE CES 2005 PROJECTS PORTFOLIO
LOT 1
Asistenta tehnica pentru pregatirea unor lucrari de reabilitare pentru tuneluri si poduri de cale ferata / Technical assistance for preparing rehabilitation works required by railway tunnels and bridges

Intocmit / Designed	Ing. Andrei Costan		Scara / Scale : 1:20	Denumire desen / Drawing Title : Sucursala RCF / Railway district IASI. Linia cf /Railway line 507 Bacau -Bicaz Podet / Culvert km 381+660 Esafodaj / Scaffolding	Cod desen / Drawing Code: PT215
Verificat / Checked	Ing. M. Saracin		Data / Date : 05.2009		Nr. / No: 7/11
Sef echipa / Team leader	Ing. Ioan Dachin				