P1

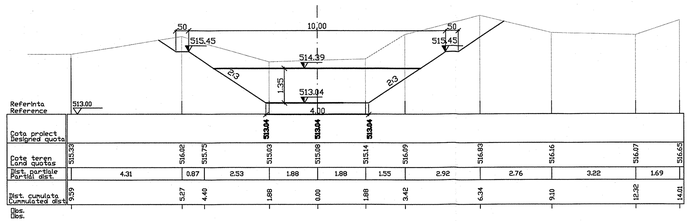

P2

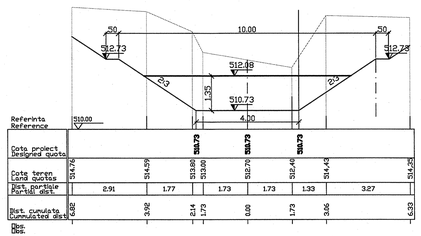

P3

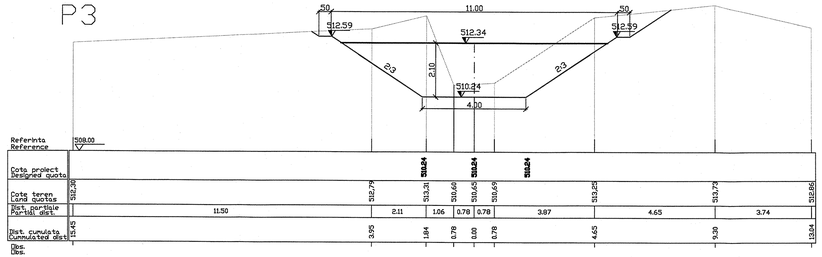

P4

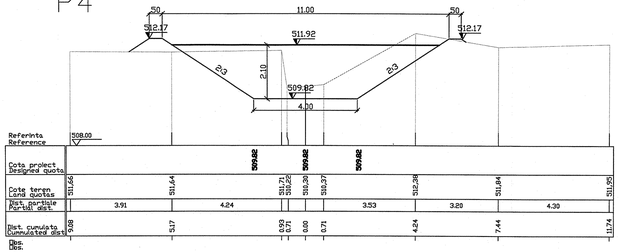

P5

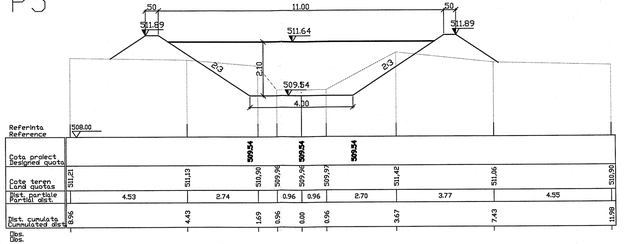

P6

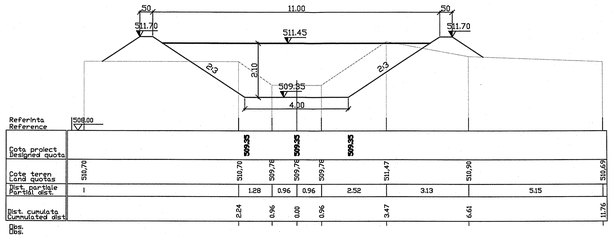

B						
A						
	Data Date	Modificare Modification / Revision				

BENEFICIAR/ BENEFICIARY : ROMANIAN RAILWAY NATIONAL COMPANY

AUTORITATEA DE IMPLEMENTARE/ IMPLEMENTING AUTHORITY: Ministerul Transporturilor Ministry of Transports

AUTORITATEA CONTRACTANTA / CONTRACTING AUTHORITY: Ministerul Economiei si Finantelor Oficiul de Plati si Contractare Phare Ministry of Economy and Finances Phare Payments &Contracting Office

Contract / Contract: 2003/2007

Faza / Phase: PTH+DDE/ TP+DD

Proiect finantat de UNIUNEA EUROPEANA / Project financed by EUROPEAN UNION

POS Transport 2007- 2013

Intocmit Designed	Ing. Cristina Vara-Oros	Scara / Scale : 1:100	PORTOFOLIU DE PROIECTE PHARE CES 2005 / PHARE CES 2005 PROJECTS PORTFOLIO LOT 1
Verificat Checked	Ing.Viorel ALDESCU	Data / Date : 05.2009	Asistenta tehnica pentru pregatirea unor lucrari de reabilitare pentru tunelurii si podurii de cale ferata / Technical assistance for preparing rehabilitation works required by railway tunnels and bridges
Sef echipa Team leader	Ing. Stelian Vara-Oros		Demumire desen / Drawing Title: Sucursala RCF Railway district IASI. Linia cf Railway line Darmanesti-Dornisoara / Podet / Culvert km 47+855 PROFILE TRANSVERSALE ALBIE /RIVERSBED CROSS SECTIONS

Cod desen / Drawing Code: PT 23

Nr. / No: 06

Format/Size 992/297mm