PROFIL LONGITUDINAL KM 49+517

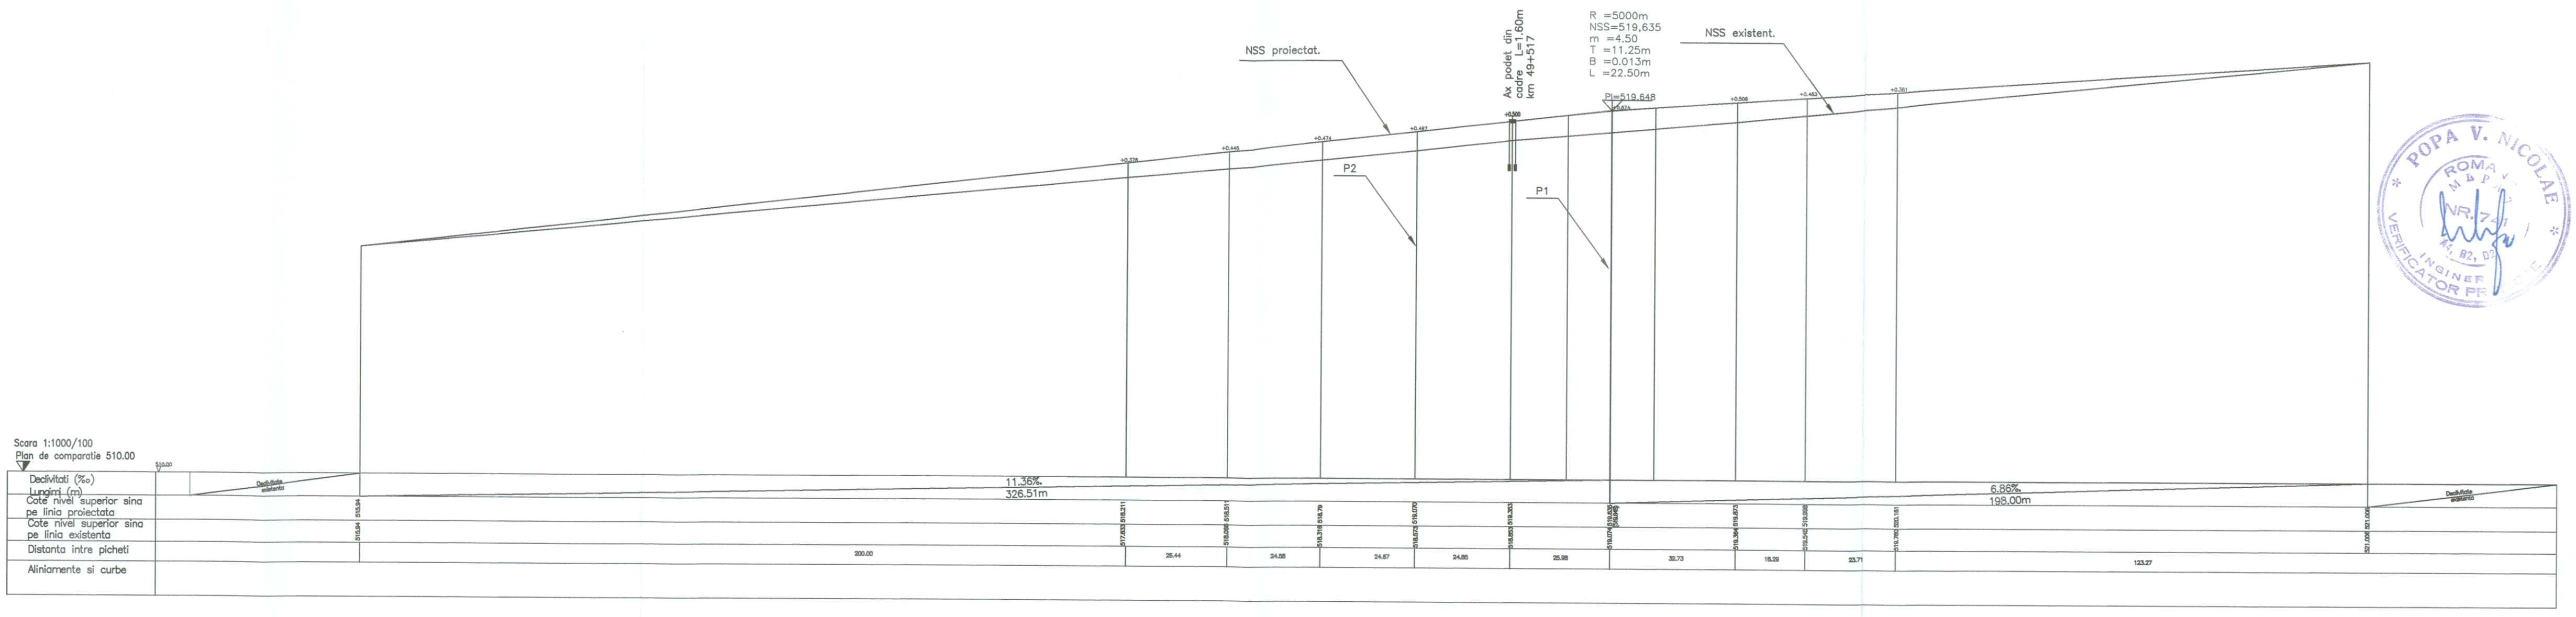

POPA V. NICOLAE ROMÂNIA MDDP NR. 7... INGINER VERIFICATOR PE ...

B			
A			
	Data / Date	Modificare / Modification / Revision	

BENEFICIAR/ BENEFICIARY: ROMANIAN RAILWAY NATIONAL COMPANY

AUTORITATEA DE IMPLEMENTARE/ IMPLEMENTUNG AUTHORITY: Ministerul Transporturilor / Ministry of Transports

AUTORITATEA CONTRACTANTA / CONTRACTING AUTHORITY: CFCU
Ministerul Economiei si Finantelor Oficiul de Plati si Contractare Phare
Ministry of Economy and Finances Phare Payments &Contracting Office

Contract / Contract: 1303/2007

Faza / Phase: PTh+DDE/ TP+DD

prointec CONSIS PROIECT

Proiect finantat de UNIUNEA EUROPEANA / Project financed by EUROPEAN UNION

POS Transport 2007- 2013

Intocmit / Designed	Ing. Alexela STERIE		Scara / Scale: 1:100/1:1000	PORTOFOLIU DE PROIECTE PHARE CES 2005 / PHARE CES 2005 PROJECTS PORTFOLIO LOT 1 Asistenta tehnica pentru pregatirea unor lucrari de reabilitare pentru tuneluri si poduri de cale ferata / Technical assistance for preparing rehabilitation works required by railway tunnels and bridges
Verificat / Checked	Ing. Nicoleta FLORIAN		Data / Date: 05.2009	Denumire desen / Drawing Title: Sucursala RCF /Railway branch/ Cod Linia / Railway line 511 Darmanesti - Dornisoara Podet / Culvert km 49+517 PROFIL LONGITUDINAL LUCRARI DE CALE FERATA / RAILWAY LONGITUDINAL PROFILE
Sef echipa / Team leader	Ing. Stelian Vara-Oros			Cod desen / Drawing Code: PT 20 — Nr. / No: 12