VEDERE a–a/ a–a VIEW
Scara 1:20/ Scale 1:20

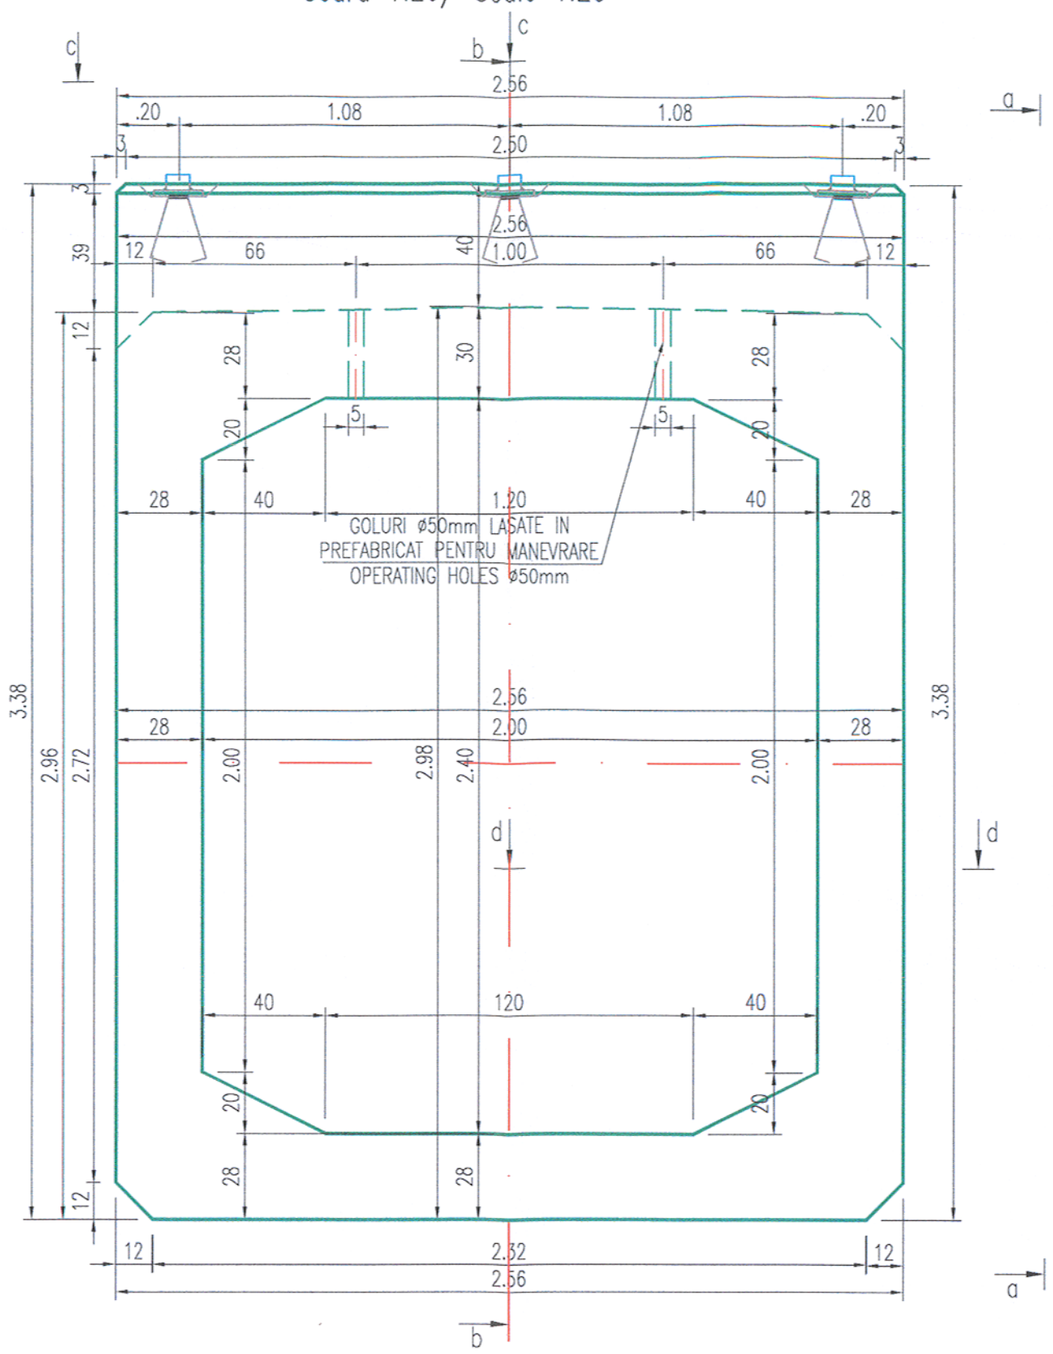

SECTIUNE b–b/ b–b SECTION
Scara 1:20/ Scale 1:20

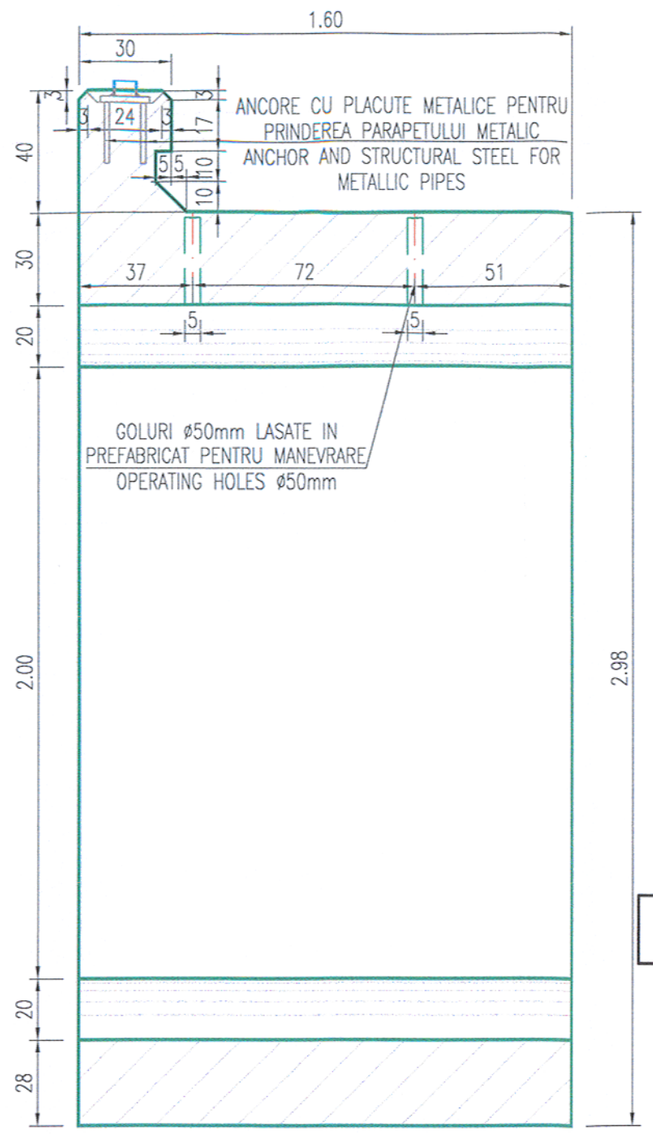

VEDERE c–c/ c–c VIEW
Scara 1:20/ Scale 1:20

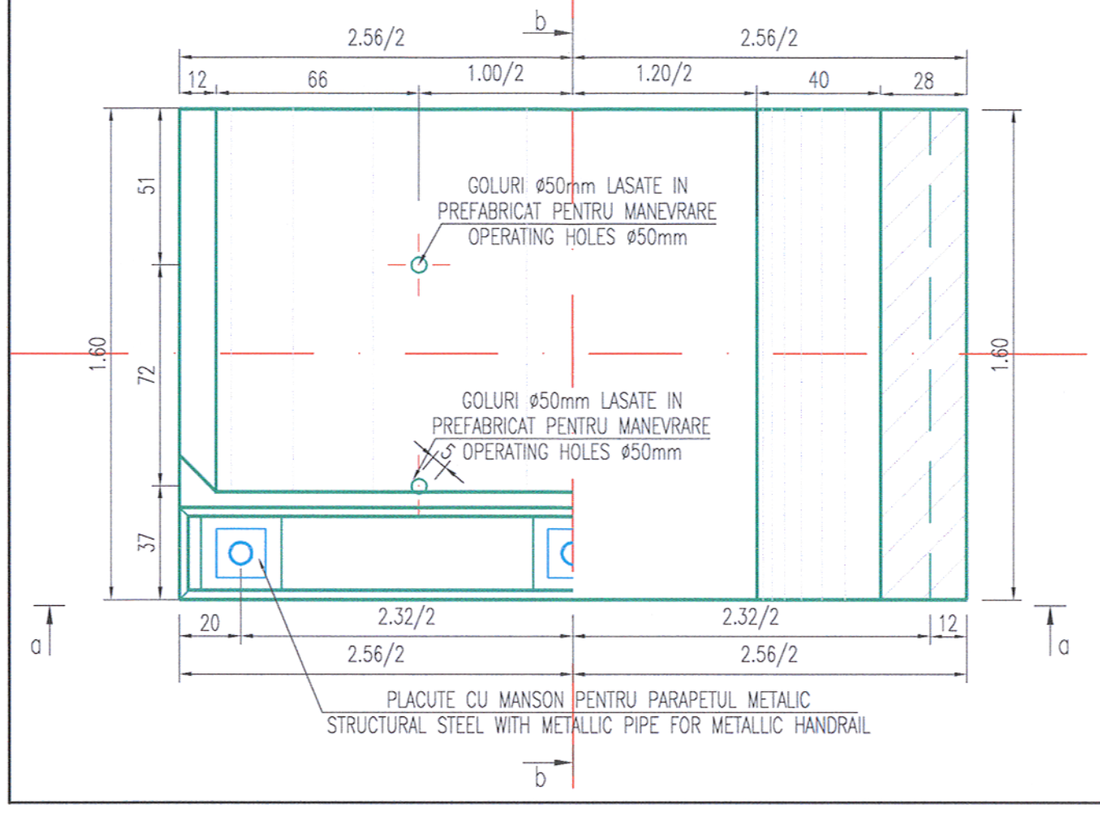

SECTIUNE d–d/ d–d SECTION
Scara 1:20/ Scale 1:20

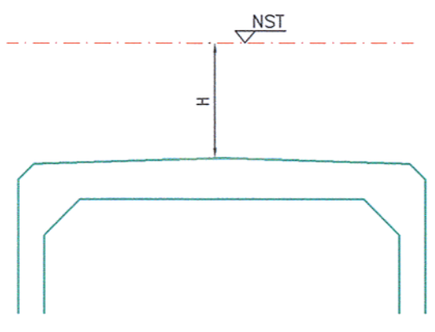

BETON: C35/45 OTEL: PC 60; STRAT DE ACOPERIRE 4.0cm
CONCRETE: C35/45 STEEL: PC 60; CONCRETE COVER LAYER 4.0cm

CARACTERISTICILE BETONULUI C35/45–XC4,XD1,XF3(RO)–D_{max}22–S2–CEM IIA–S 42.5R–A/C=0.50–P^{8}_{10}
CONCRETE CHARACTERISTICS C35/45–XC4,XD1,XF3(RO)–D_{max}22–S2–CEM IIA–S 42.5R–A/C=0.50–P^{8}_{10}

NOTA / NOTE

Acest plan este valabil pentru zone seismice cu acceleratie orizontala de varf ag≤0,16g.
This plan applies to seismic zones with top horizontal acceleration ag≤0,16g.

CONVOI DE CALCUL LM71
CALCULATION CONVOY LM71

Domeniul de aplicabilitate
(NST–extrados)
Aliniament H=0.54÷5.00m
Curba H=0.54÷5.00m
Field of application
(NST – extrados)
Alignment H=0.54÷ 5.00m
Curve H=0.54÷5.00m
SCARA 1:100
SCALE 1:100

NOTA / NOTE

Ancorele si placutele de prindere ale parapetului sunt date in planul – Detalii parapet metalic.
Anchor and structural steel for metallic pipe are in Detail for metallic handrail.

CARACTERISTICILE UNUI TRONSON PREFABRICAT TIP C2EN_m
LUNGIME TRONSON L=1.60m

VOLUM BETON	5.07 mc
GREUTATE	12.68 t
OTEL PC 60	735.00kg
COFRAJE	36.00mp

PREFABRICATED SECTION CHARACTERISTICS TYPE C2EN_m
LENGTH SECTION L=1.60m

CONCRETE VOLUME	5.07cm
WEIGHT	12.68 to
REINFORCEMENT TYPE PC 60	735.00kg
CONCRETE FORMWORK	36.00sqm

RĂCĂNEL I. IONUȚ RADU
ROMÂNIA
CLPAT
Nr. 07230
A4, B2, D
INGINER VERIFICATOR PROIECTE

Prezentul plan anuleaza si inlocuieste versiunea anterioara
This plan cancels and replaces previous version

Verificator / Expert Checker / Expert	Cerinta Requirement	Semnatura Signature	Referat / Expertiza Report / Expertise

European Investment Bank

MINISTERUL TRANSPORTURILOR

BENEFICIAR / BENEFICIARY :

COMPANIA NAȚIONALĂ DE CĂI FERATE "CFR" SA

PROIECTANT / DESIGNER: PÖYRY

			Data Date	Semnatura Signature
Aprobat Approved	Sef de echipa Team leader	C. Teodorescu	01.2013	
Verificat Checked	Expert Cheie Key Expert	R. Tudorascu	01.2013	

Subcontractant / Subcontractor VIOTOP

Aprobat Approved	Adjunct Sef de echipa Deputy Team leader	A.M. Baicu	01.2013	
Proiectat Designed	Inginer Engineer	F. Ioanidi	01.2013	

"Reabilitarea liniei c.f. Frontier ă - Curtici - Simeria, parte componentă a coridorului IV Pan - European pentru circula ţia trenurilor cu viteză maximă de 160 km/h"
Tronsonul 2 : km 614 - Gurasada
"Rehabilitation of the Railway Line Border - Curtici - Simeria, component Part of the IV Pan - European Corridor for the Trains Circulation with maximum speed of 160 km/h"
Section 2 : km 614 - Gurasada

Project 9i 35311.1

Faza / Phase: PTH+CS / TD+TS

Denumire desen / Drawing name:

PLAN COFRAJ CARU TIP C2EN_m
SHUTTERING PLAN FRAME TYPE C2EN_m

Scara / Scale	Revizia / Revision	Cod desen / Drawing Code	Nr / No
1:20	1/05.2013	PT.02.02.00.PO.009	09