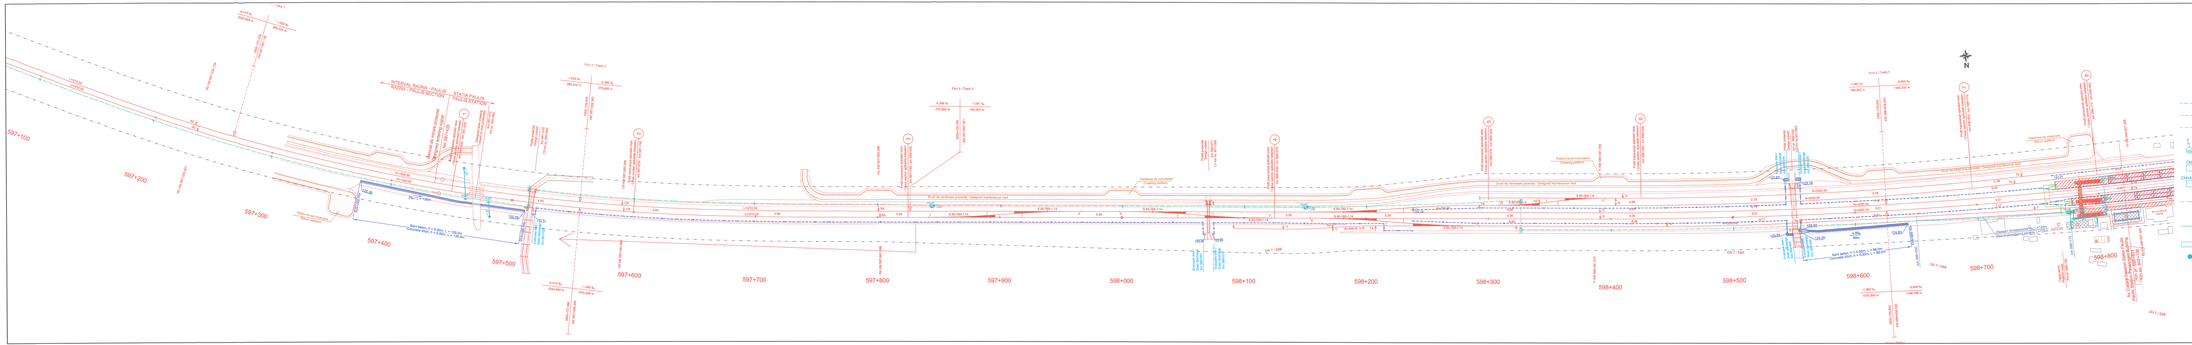

LEGENDA / LEGEND

- CABLU SUBTERAN CU FIBRE OPTICE / UNDERGROUND CABLE WITH OPTICAL FIBERS
- CABLU SUBTERAN CU FIBRE OPTICE / UNDERGROUND CABLE WITH OPTICAL FIBERS IN PLATFORM
- CABLU CU FIBRE OPTICE POZAT IN CANAL / UNDERGROUND CABLE WITH OPTICAL FIBERS IN DUCT
- MARKER ELECTRONIC PENTRU LOCALIZAREA CABLULUI SUBTERAN CU FIBRE OPTICE / ELECTRONIC MARKER FOR LOCALIZATION OF THE UNDERGROUND CABLE WITH OPTICAL FIBERS
- CAMINETA / MANHOLE
- CAMERA DE TRASARE + MUFA DE DERIVATIE/ MANHOLE WITH BRANCH CONNECTION
- CABLU SUBTERAN CU FIBRE OPTICE PENTRU CAMERA VIDEO DE SUPRAVEGHEREA/ UNDERGROUND CABLE WITH OPTICAL FIBERS FOR VIDEO SURVEILLANCE CAMERA
- CABLU SUBTERAN PENTRU ALIMENTAREA CAMEREI VIDEO DE SUPRAVEGHERE / UNDERGROUND CABLE FOR POWER SUPPLY OF THE VIDEO SURVEILLANCE CAMERA
- VIDEO DE SUPRAVEGHERE/ VIDEO SURVEILLANCE CAMERA
- STALP PROIECTAT PENTRU CAMERA VIDEO DE SUPRAVEGHERE DESIGNED POLE FOR THE VIDEO SURVEILLANCE CAMERA

Indice Index	Data Date	Descriere Description	Semnatura Signature	Semnatura Signature	Semnatura Signature	Semnatura Signature
Modificare / Revision E						
D						
C						
B						
A						

European Investment Bank

MINISTERUL TRANSPORTURILOR

BENEFICIAR / BENEFICIARY :

COMPANIA NAȚIONALĂ DE CĂI FERATE "CFR" SA

PROIECTANT / DESIGNER: PÖYRY		Data / Date	Semnatura Signature
Aprobat Approved	Șef de echipa Team leader	C. Teodorescu	01.2013
Verificat Checked	Expert Cheie Key Expert	R. Trommer	01.2013

Subcontractant / Subcontractor: MOTOP

Aprobat Approved	Adjunct Șef de echipa Deputy Team leader	A.M. Balciu	01.2013
Proiectat Designed	Inginer Engineer	A. Sopov	01.2013

"Reabilitarea liniei c.f. Frontiera - Curtici - Simeria, parte componentă a coridorului IV Pan - European pentru circulația trenurilor cu viteză maximă de 160 km/h"
Transeurail S.A. / km 974 / cap Y Bârzava
"Rehabilitation of the Frontiera - Curtici - Simeria section, component Part of the IV Pan - European Corridor for the Trains Circulation with maximum speed of 160 km/h"
Section S.A. / km 974 / end Y Bârzava

Project Nr 353T.1

Denumire desen / Drawing Title :
Plan de situație cablu FO subteran pentru semnalizări - Stația PAȘULUI / PAULIS Station - Layout plan underground cable with OF for signalling
Km 597+100 - Km 598+800

Faza / Phase: PTh +CS / TD + TS

Scara / Scale	Revizia / Revision	Cod desen / Drawing Code	Nr / No
1:1000	1/16.05.2013	PT.02.04.04.SM.018	02/05