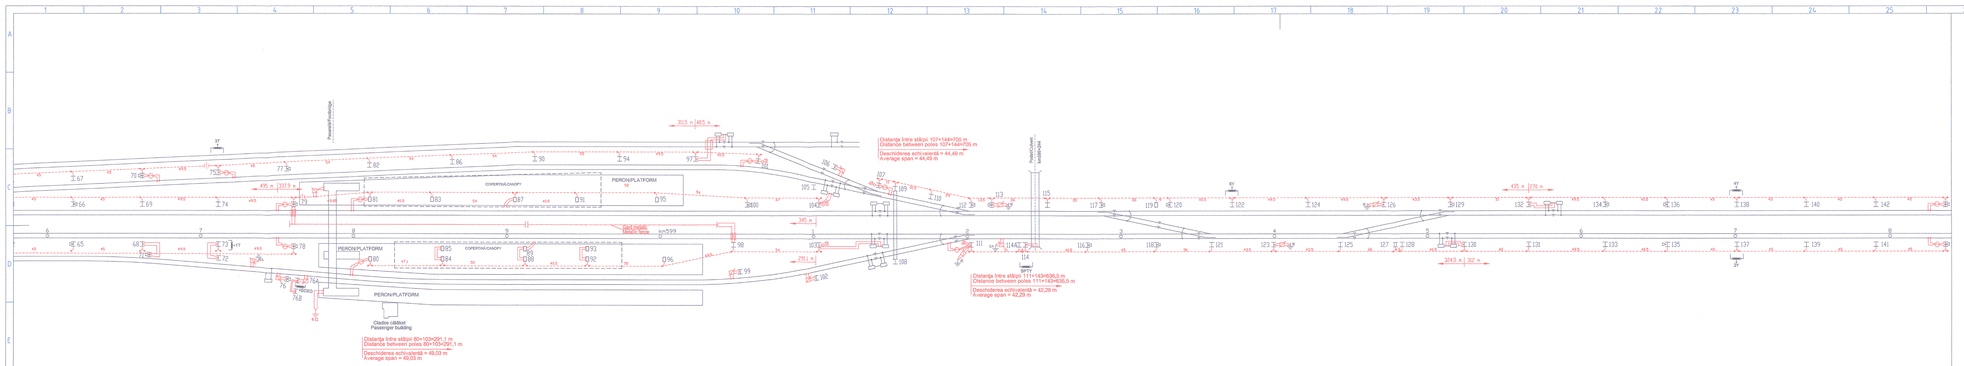

Verificator / Expert Checker / Expert	Conținut Requirement	Semnătura Signature	Referat / Expertiza Report / Expertise

European Investment Bank

MINISTERUL TRANSPORTURILOR

BENEFICIAR / BENEFICIARY :

COMPANIA NAȚIONALĂ DE CĂI FERATE "CFR" SA

PROIECTANT / DESIGNER: PÖYRY

			Data Date	Semnătura Signature
Aprobat Approved	Șef de echipa Team leader	C. Teodorescu	01.2013	
Verificat Checked	Expert Cheie Key Expert	O. Stanescu	01.2013	

Subcontractant / Subcontractor: MIOTOP

Aprobat Approved	Adjunct Șef de echipa Deputy Team leader	A.M. Baicu	01.2013	
Proiectat Designed	Inginer Engineer	M. Golea	01.2013	

"Reabilitarea liniei c.f. Frontieră - Curtici - Simeria, parte componentă a coridorului IV Pan - European pentru circulația trenurilor cu viteza maximă de 160 km/h" Tronsoanele 2 : km 614 - Gurasada

"Rehabilitation of the Railway Line Border - Curtici - Simeria, component Part of the IV Pan - European Corridor for the Trains Circulation with maximum speed of 160 km/h" Sections 2 : km 614 - Gurasada

Project Nr. 35311.1

Faza / Phase: PTH+CS / TD+TS

Denumire desen / Drawing name:

statia PAULIS station

Protectia instalatiilor din cale si vecinătate / Protection of track and proximity installations

Scara / Scale	Revizia / Revision	Cod desen / Drawing Code	Nr / No.
- / -	1/16.05.2013	PT.02.05.04.PR.002	02 / 02