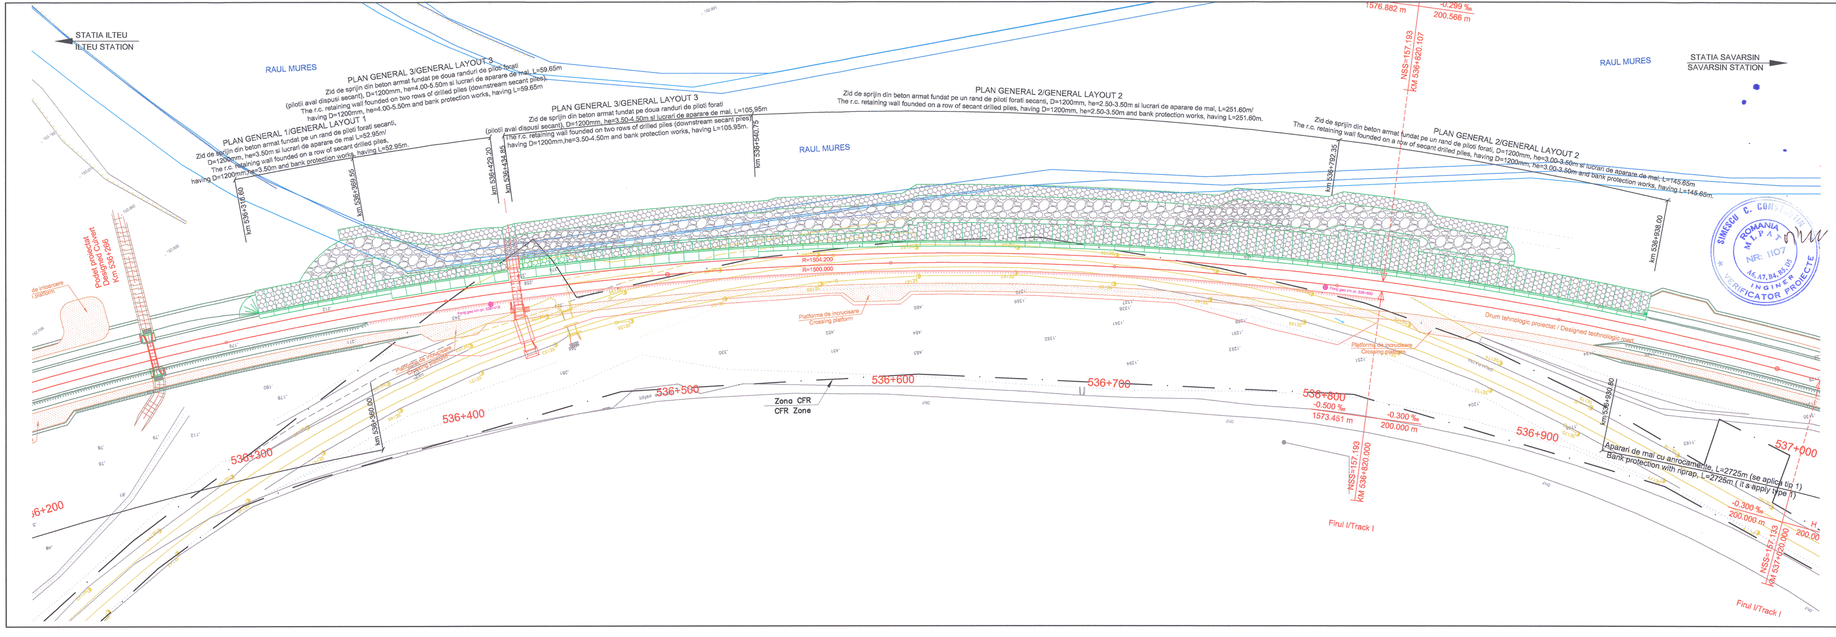

LEGENDA / LEGEND

- Ax c.f. existent / Existing railway axis
- Ax c.f. desfiintat / Dismantled railway axis
- Aparat de cale existent / Existing turnout
- Aparat de cale desfiintat / Dismantled turnout
- Ax c.f. proiectat / Designed railway axis
- Aparat de cale proiectat / Designed turnout
- Aparat de compensare / Expansion device
- Dispozitiv de ridicat vagoane / Lifting device for derailed wagons
- Panou de racordare / Transition panel
- Joanta de compensare / Rail expansion joint
- Contrasina / Check rails
- Marca de siguranta / Fouling point
- Dren longitudinal cu camin de vizitare / Longitudinal drain with inspection manhole
- Camin de separare lichide usoare / Light liquids separation manhole
- Teava metalica de protectie / Metal pipe protection
- Sant din beton / Concrete ditch
- Borne de reper / Benchmarks
- Drum de intretinere proiectat / Designed maintenance road
- Terasament proiectat / Designed embankment
- Protectie taluz cu amocamente / Riprap slope protection
- Stalp al liniei de contact / Designed contact line pole
- Zona CFR / CFR Zone
- Limita de siguranta / Safety limit
- Lucrari de consolidare/Consolidation works

NSS nivel superior sina / top of rail
h suprainaltarea caii, in mm / superelevation, in mm
AR aliniament-racordare, punctul de trecere din aliniament in curba progresiva / tangent to spiral, transition point from tangent to spiral
RC racordare-curba, punctul de trecere din curba progresiva in curba circulara / spiral to curve, transition point from spiral to circular curve
CR curba-racordare, punctul de trecere din curba circulara in curba progresiva / curve to spiral, transition point from circular curve to spiral
RA racordare-aliniament, punctul de trecere din curba progresiva in aliniament / spiral to tangent, transition point from spiral curve to tangent
Ti tangenta de intrare / point of change from tangent to circular curve
Te tangenta de iesire / point of change from circular curve to tangent
TC punct de tangenta comuna intre doua curbe circulare / common tangent point between two circular curves
R raza curbei circulare, in m / radius of circular curve, in m
L lungimea curbei progresive, in m / length of spiral, in m
Rv raza curbei de racordare in plan vertical, in m / radius of vertical curve, in m
Bv bisectoarea curbei de racordare in plan vertical, in m / bisector of vertical curve, in m
Tv tangenta curbei de racordare din plan vertical, in m / tangent of vertical curve, in m

Acest plan anuleaza si inlocuieste versiunea anterioara.
This plan cancels and replaces previous version.

Verificator / Expert Checker / Expert	Cerinta Requirement	Semnatura Signature	Referat / Expertiza Report / Expertise

European Investment Bank

MINISTERUL TRANSPORTURILOR

BENEFICIAR / BENEFICIARY :

COMPANIA NAȚIONALĂ DE CĂI FERATE "CFR" SA

PROIECTANT / DESIGNER: PÖYRY

			Data Date	Semnatura Signature
Aprobat Approved	Sef de echipa Team leader	C. Teodorescu	01.2013	
Verificat Checked	Expert Cheie Key Expert	L. Marculescu	01.2013	

Subcontractant / Subcontractor: VIOTOP

Aprobat Approved	Adjunct Sef de echipa Deputy Team leader	A.M. Baicu	01.2013	
Proiectat Designed	Proiectant Designer	I. Osiac	01.2013	

"Reabilitarea liniei c.f. Frontier à - Curtici - Simeria , parte componentă a coridorului IV Pan - European pentru circula ţia trenurilor cu viteză maximă de 160 km/h"
Tronsonul 2-B : cap Y Barzava - cap Y Ilteu

"Rehabilitation of the Railway Line Border - Curtici - Simeria , component Part of the IV Pan - European Corridor for the Trains Circulation with maximum speed of 160 km/h"
Section 2-B : end Y Barzava- end Y Ilteu

Project 9i 35311.1

Faza / Phase: PTh +CS / TD + TS

Denumire desen / Drawing Title :

INTERVAL SĂVĂRȘIN - ILTEU
Plan de situatie intre/Layout plan
km 536+200 - 537+000

Scara / Scale	Revizia / Revision	Cod desen / Drawing Code	Nr. / No
1:1000	1/16.05.2013	PT.02.01.15.CO.100	01/02