19 Profil transversal aplicabil intre / Cross section aplicable between km 560+600.75 - km 560+675

km 560+650

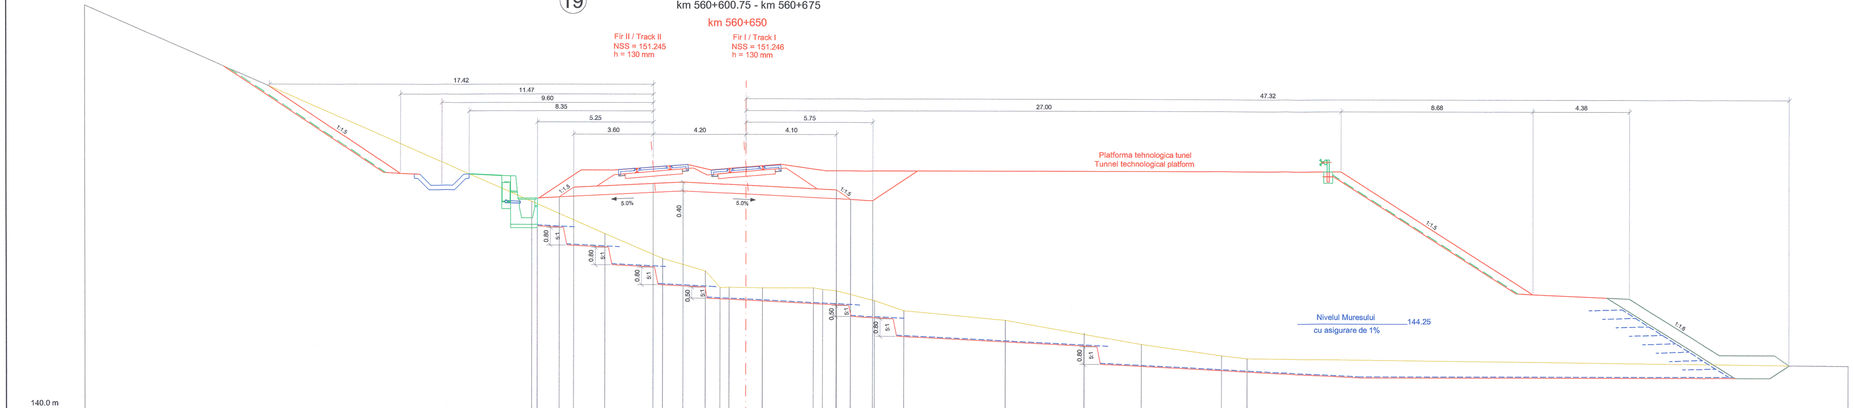

| | | |