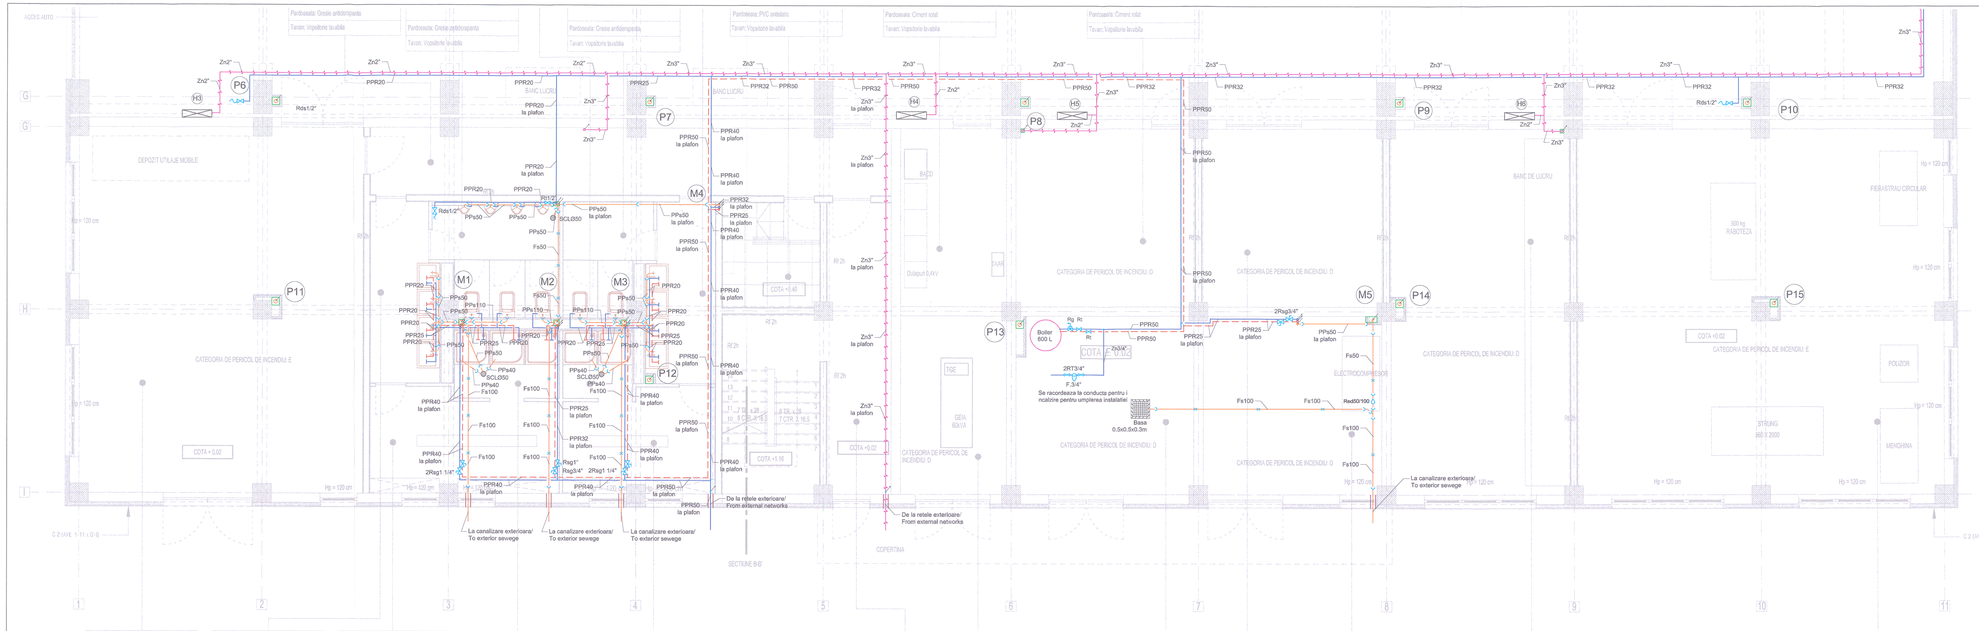

Nota 1:
Executarea lucrarilor de montaj a retelelor de alimentare cu apa si canalizare se va face cu respectarea prescripţiilor din caietele de sarcini specifice acestor tipuri de lucrari.

Note 1:
The execution of the fixing works for water supply and sewerage network will be carried out according to the provisions of the technical specifications that are intended for this types of works.

Nota 2:
Cerinta de calitate minima corespunzator nivelului de performanta este **la** - in conformitate cu prevederile H.G. 925 - 1995.
Categoria de importanta a lucrarilor hidrotehnice este **"C"** (normala) - in conformitate cu prevederile STAS 2473 - 1983.

Note 2:
Minimum quality requirement adequate performance level are **la** - in correspondance with G.R. 925 - 1995.
Importance class for hydrotechnical works is **"C"** (normal) - in correspondance with STAS 2473 - 1983 forecast.

Nota 3:
Prezentul plan se va consulta impreuna cu planurile: PT.28.04.14.IS.07.001, PT.28.04.14.IS.07.003, PT.28.04.14.IS.07.004, PT.28.04.14.IS.07.005, PT.28.04.14.IS.07.006,PT.28.04.14.IS.07.007, PT.28.04.14.IS.07.008, PT.28.04.14.IS.07.009.

Note 3:
The present design will be consult with the following drawings: PT.28.04.14.IS.07.001, PT.28.04.14.IS.07.003, PT.28.04.14.IS.07.004, PT.28.04.14.IS.07.005, PT.28.04.14.IS.07.006,PT.28.04.14.IS.07.007, PT.28.04.14.IS.07.008, PT.28.04.14.IS.07.009.

Nota4:
Orice greseala sau neconcordanta gasita, executantul are obligatia de a atrage atentia proiectantului, astfel executantul va fi raspunzator pentru aceasta.

Note 4:
The contractor has to draw the attention of the designer with regard to any error or incongruity encountered, otherwise the contractor will be responsible for it.

Nota5:
Echipamentele şi materialele vor fi puse în operă în conformitate cu indicaţiile şi recomandările cuprinse în cărţile tehnice ale furnizorilor. Acestea vor avea certificat de conformitate CE sau asimilarte tehnice.
Executanţii vor cuprinde la faza de ofertare toate materialele marunte necesare execut ării şi punerii în funcţiune a instalaţiilor în conformitate cu specificul materialelor folosite.
Executantul lucrărilor de instalatii are obligatia de a verifica cantităţile de materiale şi garantiile echipamentelor înainte de ofertare, procurarea materialelor şi începerea execuţiei şi de a semnala eventualele neconcordanţe ale proiectului.
Prezenta planşă se va citi împreuna cu celelalte.
Montarea echipamentelor de către persoana neautorizate este strict interzisă.
Se va coveia prezenta plan şă cu planurile de structură şi orice necorelare ulterioar ă se va remedia prin dispozi ţii de şantier.

Note5:
Equipments and materials will be placed according to the indications and recommendations specified in the suppliers' technical books. These will be accompanied by EC conformity certificate or technical agreements.
In the tendering phase, Contractors will include all materials required to execute and to put into service the installations according to the specificity of the utilized materials.
Before tendering, the Contractor of installations works has the duty to check the quantities of materials and dimensions of equipment, the procurement of materials and commencement of execution and to point out eventual non-conformities of the design.
Present drawing will be construed together with the others. Installation of equipment by unauthorized persons is not allowed.
Present drawing will be correlated with the structure drawings and any further non-correlation will be remedied through site dispositions.

LEGENDA:

Rds	Robinet dublu de serviciu
Rsg	Robinet de sectionare si golire
Rt	Robinet de trecere
(M)	Colonaă canalizare menajeră
(P)	Colonaă canalizare pluvială
Zn	Teava otel zincat
PPR	Teava polipropilena reticulara
PPR la plafon	Teava polipropilina reticulara la plafon
Zn la plafon	Teava otel zincat at ceiling
PPs	Teava polipropilena de scurgere
PPs la plafon	Teava polipropilena de scurgere la plafon
Ţ	Sifon cu colectare si iesire laterala
	Sirapie curgere apa
	Protectie la trecere prin pereti si plansee
H	Hidrant interior

CIRCUITE

	Conducta apă rece
	Conducta apă caldă
	Conducta canalizare menajeră
	Conducta canalizare menajeră ingropata
	Conducta alimentare hidranti

TABEL DE ECHIVALENTE LA CONDUCTELE DE APĂ

OL	1/2"	3/4"	1"	1 1/4"	1 1/2"	2"
PP-R	20x1,9	25x2,3	32x3	40x3,7	50x4,6	63x5,8
PE-Xa	20x2,8	25x3,5	32x4,4	40x5,5	50x6,9	63x8,7
Dn	15	20	25	32	40	50

LEGEND:

Rds	Double serve valve
Rsg	Section and emptying valve
Rt	Straightway cock
(M)	Sewer duct
(P)	Pluvial duct
Zn	Zincked steel pipe
PPR	Orifice polypropylene pipe
PPR la plafon	Orifice polypropylene at ceiling
Zn la plafon	Zincked steel pipe at ceiling
PPs	Orifice polypropylene drain pipe
PPs la plafon	Orifice polypropylene drain pipe at ceiling
Ţ	Floor trap with colector and side exit
	Water flow direction
	Protection at floors and walls passing
H	Interior hydrant

CIRCUITS

	Cold water pipe
	Hot water pipe
	Sewer pipe
	Underground sewer pipe
	Hydrants supply pipe

EQUIVALENT TABEL FOR WATER PIPES

OL	1/2"	3/4"	1"	1 1/4"	1 1/2"	2"
PP-R	20x1,9	25x2,3	32x3	40x3,7	50x4,6	63x5,8
PE-Xa	20x2,8	25x3,5	32x4,4	40x5,5	50x6,9	63x8,7
Dn	15	20	25	32	40	50

Acest plan anuleaza si inlocuieste planul nr. PT.02.04.14.IS.07.002 elaborat la data 01.2013
This layout plan canceled and replaced layout plan no. PT.02.04.14.IS.07.002 prepared on 01.2013

CLASA DE IMPORTANŢĂ A CONSTRUCŢIEI: III d , P 100 / 2006
CATEGORIA DE IMPORTANTA: C cf. HG 766 / 1997
GRAD DE REZISTENŢA LA FOC : II cf. P118 / 1999
CATEGORIA DE PERICOL DE INCENDIU : D cf. P118 / 1999

FILIP GH. CONSTANTIN
ROMÂNIA
ARHITECT
Nr. 1766
MEMBRU ACTIV
INGINER
ARHITECT PROIECTE

Verificator / Expert Checker / Expert	Cerinţa Requirement	Semnătura Signature	Referat / Expertiză Report / Expertise

European Investment Bank

MINISTERUL TRANSPORTURILOR

BENEFICIAR / BENEFICIARY :

CFR
COMPANIA NAŢIONALĂ DE CĂI FERATE "CFR" SA

PROIECTANT / DESIGNER: PÖYRY

			Data Date	Semnătura Signature
Aprobat Approved	Şef de echipă Team leader	C. Teodorescu	01.2013	
Verificat Checked	Expert Cheie Key Expert	B. Goessler	01.2013	

Subcontractant / Subcontractor VIOTOP

Aprobat Approved	Adjunct Şef de echipă Deputy Team leader	A.M. Balcu	01.2013	
Proiectat Designed	Inginer Engineer	A. Şebe	01.2013	

"Reabilitarea liniei c.f. Frontier ă - Curtici - Simeria , parte component ă a coridorului IV Pan - European pentru circula ţia trenurilor cu viteza maxim ă de 160 km/h"
Tronsonul 2-B: Cap V Bârzava - Cap Y Ilieu
"Rehabilitation of the Railway Line Border - Curtici - Simeria , component Part of the IV Pan - European Corridor for the Trains Circulation with maximum speed of 160 km/h"
Section 2-B: End Y Bârzava - End Y Ilieu

Project 9/ 35311.1

Faza / Phase:
PTh+CS / TD+TS

Denumire desen / Drawing name:
Staţia Săvăr şin - Clădire de mentenan ţă - Instalaţii Sanitare - Plan parter corp birouri / Săvăr şin Station - Maintenance building - Sanitary engineering installations - Ground floor plan offices building

Scara / Scale	Revizia / Revision	Cod desen / Drawing Code	Nr / No
1:50	1/05.2013	PT.2B.04.14.IS.07.002	02/09