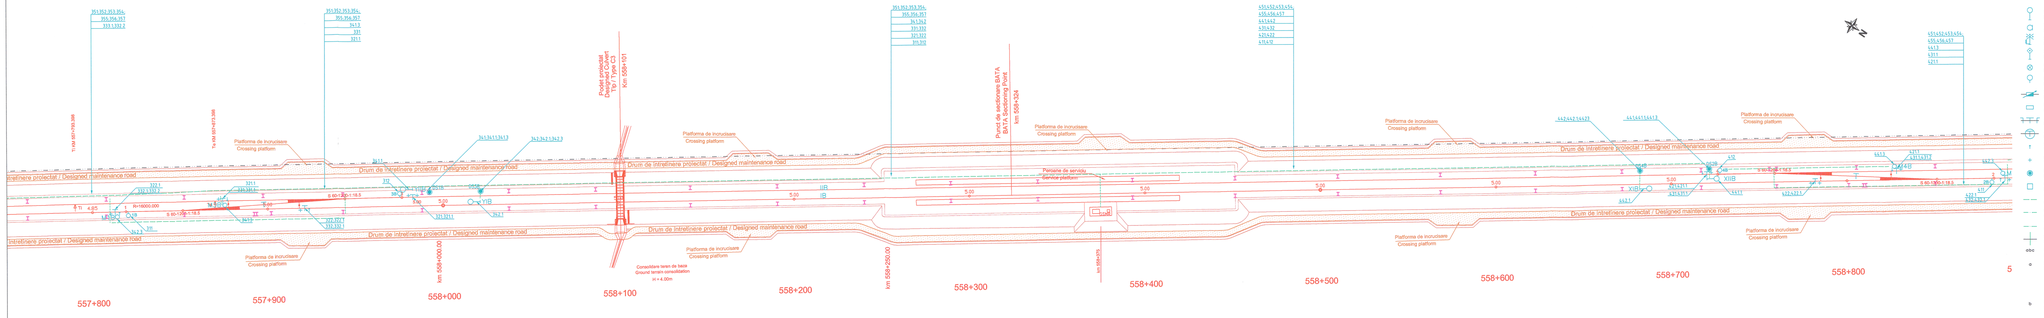

LEGENDA
LEGEND

- SEMNAL DE CIRCULATIE
  MAIN SIGNAL
- SEMNAL DE MANEVRA
  SHUNTING SIGNAL
- SEMNAL AVERTIZARE RUTIERA CU SEMIBARIERA
  ROAD TRAFFIC WARNING SIGNAL WITH HALF BARRIER
- SEMNAL DE AVARIE
  DAMAGE SIGNAL
- OPRITOR
  BUFFER STOP
- ELECTROMECANISM DE MACAZ
  POINT MACHINE
- SABOT DE DERAIERE
  SCOTCH
- DULAP CU ECHIPAMENTE
  CABINET WITH EQUIPMENT
- JOANTE IZOLANTE
  INSULATING JOINTS
- CUTIE IZOLANTA FARA GABARIT
  GAUGELESS INSULATING JOINT
- CUTIE APARATAJ PENTRU CIRCUITELE DE CALE-CAP ALIMENTARE
  TRACK CIRCUIT BOX- SUPPLY END
- CUTIE APARATAJ PENTRU CIRCUITELE DE CALE-CAP RELEU
  TRACK CIRCUIT BOX- RECEIVING END
- DISTRIBUITOR DE CABLURI
  DISTRIBUTOR BOX
- CASNIC DE TRAGERE
  GANTRY
- TRASEU CABLU IN BAPTATURA
  CABLE TRENCH
- CANAL DE CABLURI
  CABLE DUCT
- TRASEU DE CABLURI IN PERON
  CABLE DUCT IN PLATFORM
- SUBTRAVERSARE
  UNDERCROSSING
- abc NUMARUL CABLULUI PRINCIPAL
  NUMBER OF THE PRINCIPAL CABLE
- a Reprezinta capetul statiei in care este folosit cablul
  Shows the end of the station where is used the cable
  - 1 Cablu in capatul 'X' al statiei
    Cable in X end of the station
  - 2 Cablu in capatul 'Y' al statiei
    Cable in Y end of the station
- b Reprezinta instalatia de semnalizare pentru care este folosit cablul
  Shows the signalling equipment where the cable is used
  - 1 Cablu pentru electromecanisme de macaz
    Cable for the point machine
  - 2 Cablu pentru circuite de cale - cap receptie
    Cable for the track circuits - receiving end
  - 3 Cablu pentru circuite de cale - cap alimentare
    Cable for the track circuits - supply end
  - 4 Cablu pentru semnale de circulatie si manevra
    Cable for the main signals and shunting signals
  - 5 Cablu pentru semnale de intrare, BLA si BA1
    Cable for the entry signals, ABL and ALC
- c Reprezinta numarul de ordine al cablului principal
  Shows the current number of the principal cable
- abc.d CABLUL SECUNDAR RAMIFICAT DIN CABLUL PRINCIPAL abc
  SECONDARY CABLE DERIVED FROM PRINCIPAL CABLE abc
- d Reprezinta numarul de ordine al cablului secundar
  Shows the current number of the secondary cable
- BALIZA INCOD CVRE INDICA LIMITA ZONEI ETCS L2
  ETCS2 L2 END OF MISSION ANNOUNCEMENT BALISE

Indice Index	Data Date	Descriere Description	Semnatura Signature	Semnatura Signature	Semnatura Signature	Semnatura Signature
Modificare / Revision	E					
	D					
	C					
	B					
	A					

European Investment Bank

MINISTERUL TRANSPORTURILOR

BENEFICIAR / BENEFICIARY :

CFR

COMPANIA NAȚIONALĂ DE CĂI FERATE "CFR" SA

PROIECTANT / DESIGNER: PÖYRY			Data / Date	Semnatura Signature
Aprobat Approved	Sef de echipa Team leader	C. Teodorescu	01.2013	
Verificat Checked	Expert Cheie Key Expert	R. Trommer	01.2013	

Subcontractant / Subcontractor: MOTOP

Aprobat Approved	Adjunct Sef de echipa Deputy Team leader	A.M. Balcu	01.2013	
Proiectat Designed	Inginer Engineer	A. Sopov	01.2013	

"Reabilitarea liniei c.f. Frontier à - Curtici - Simeria, parte componentă a coridorului IV Pan - European pentru circule ța trenurilor cu viteză maximă de 160 km/h"
Tronsonul 3-B : cap Y Bârzava - cap Y Ilteu
"Rehabilitation of the Railway Line Frontier - Curtici - Simeria, component Part of the IV Pan - European Corridor for the Trains Circulation with max. maxim speed of 160 km/h"
Section 2-B i end Y Bârzava - end Y Ilteu

Project 9/ 35311.1

Faza / Phase: PTh +CS / TD + TS

Denumire desen / Drawing Title :
Plan de Situatie - Statia BARZAVA /
BARZAVA Station - Layout Plan
Km 557+800 - Km 558+900

Scara / Scale	Revizia / Revision	Cod desen / Drawing Code	Nr / No
1:1000	1/16.05.2013	PT.02.05.10.SM.005	04/21