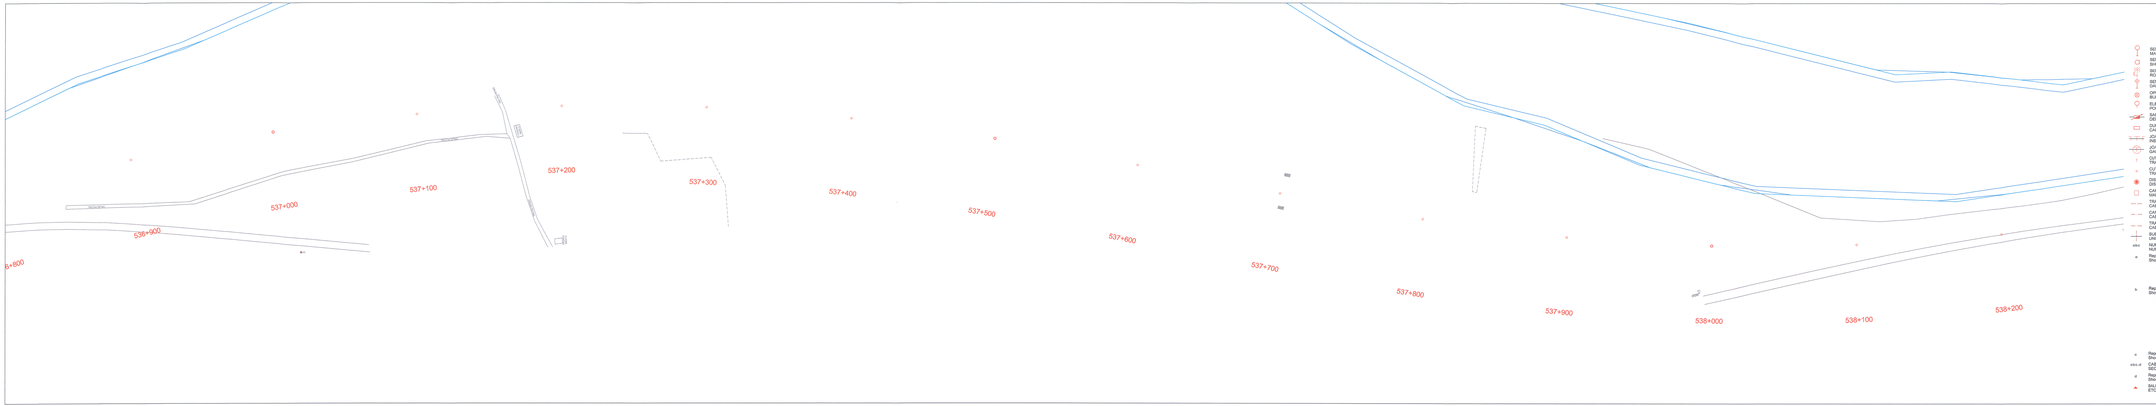

LEGENDA
LEGEND

- SEMNAL DE CIRCULATIE MAIN SIGNAL
- SEMNAL DE MANEVRA SHUNTING SIGNAL
- SEMNAL AVERTIZARE RUTIERA CU SEMBARIERA ROAD TRAFFIC WARNING SIGNAL WITH HALF BARRIER
- SEMNAL DE AVANS DWARFE SIGNAL
- BUFFER STOP
- ELECTROMECANISM DE MACAZ POINT MACHINE
- BAROT DE DERIVERE DERAIL
- DULAP CU ECHIPAMENTE CABINET WITH EQUIPMENT
- JOINT IZOLANTE INSULATED JOINT
- JOINTA IZOLANTA FARA GABARIT GAUGELESS INSULATING JOINT
- CUTIE APARATU PENTRU CIRCUITELE DE CALE-CAP ALIMENTARE TRACK CIRCUIT BOX - FEEDING END
- CUTIE APARATU PENTRU CIRCUITELE DE CALE-CAP RELEU TRACK CIRCUIT BOX - RECEIVING END
- DISTRIBUITOR DE CABLURI DISTRIBUTOR BOX
- MANSON DE TRAGERE GARMOLE
- TRANSEU CABLU IN SAPATURA CABLE TRENCH
- CANAL DE CABLURI CABLE DUCT
- TRANSEURI DE CABLURI IN PERRON CABLE DUCT IN PLATFORM
- INTRETINERE MAINTENANCE
- NUMARUL CABLULUI PRINCIPAL NUMBER OF THE PRINCIPAL CABLE
- Reprezinta capatul statiei in care este folosit cablul Shows the end of the station in which is used the cable
  - 1 Cablu in capatul 1 al statiei / Cable in 1 end of the station
  - 2 Cablu in capatul 2 al statiei / Cable in 2 end of the station
- Reprezinta numarul de cablu pentru care este folosit cablul Shows the signalling equipment where the cable is used
  - 1 Cablu pentru electromecanisme de macaz / Cable for the point machine
  - 2 Cablu pentru circuite de cale - cap iesectie / Cable for the track circuits - head of section
  - 3 Cablu pentru circuite de cale - cap alimentare / Cable for the track circuits - supply end
  - 4 Cablu pentru semnale de intrare, dus si intors / Cable for the main signals and shunting signals
  - 5 Cablu pentru semnale de intrare, dus si intors / Cable for the entry signals, ASB, and ALC
- Reprezinta numarul de ordine al cablului principal Shows the number of the main cable
- CABLUL SECUNDAR INSIRUIT DIN CABLUL PRINCIPAL etc / SECONDARY CABLE DERIVED FROM PRINCIPAL CABLE etc
- Reprezinta numarul de ordine al cablului secundar Shows the current number of the secondary cable
- SFARSITUL ZONEI DE MISIUNE / END OF MISSION AREA
- ETICHETA LA END OF MISSION AREA/JOUNCTION BALISE

Indice Index	Data Date	Descriere Description	Semnatura Signature	Semnatura Signature	Semnatura Signature	Semnatura Signature
Modificare / Revision	E					
	D					
	C					
	B					
	A					

European Investment Bank

MINISTERUL TRANSPORTURILOR

BENEFICIAR / BENEFICIARY :

COMPANIA NATIONALA DE CĂI FERATE "CFR" SA

PROIECTANT / DESIGNER: PÖYRY

			Data / Date	Semnatura Signature
Aprobat Approved	Sef de echipa Team leader	C. Teodorescu	01.2013	
Verificat Checked	Expert Cheie Key Expert	R. Trommer	01.2013	

Subcontractant / Subcontractor: MIOTOP

Aprobat Approved	Adjunct Sef de echipa / Deputy Team leader	A.M. Baicu	01.2013
Proiectat Designed	Inginer Engineer	A. Sopov	01.2013

"Reabilitarea liniei c.f. Frontier ii - Curtici - Simeria , parte componentă a coridorului IV Pan – European Coridor pentru Trenuri cu viteza maxima de 160 km/h"
Tronsonul 2-B : cap Y Bârzava – cap Y Illeu

"Rehabilitation of the Railway Line Border - Curtici - Simeria , component Part of the IV Pan – European Corridor for the Trains Circulation with maximum speed of 160 km/h"
Section 2-B : end Y Bârzava - end Y Illeu

Proiect Nr 25371.1.1

Faza / Phase: PTh +CS / TD + TS

Denumire desen / Drawing Title :

Plan demontare - Statia SAVARSIN / SAVARSIN Station - Disassembly plan
Km 536+900 - Km 538+300

Scara / Scale	Revizia / Revision	Cod desen / Drawing Code	Nr / No
1:1000	1/16.05.2013	PT.02.05.14.SM.042	02/10