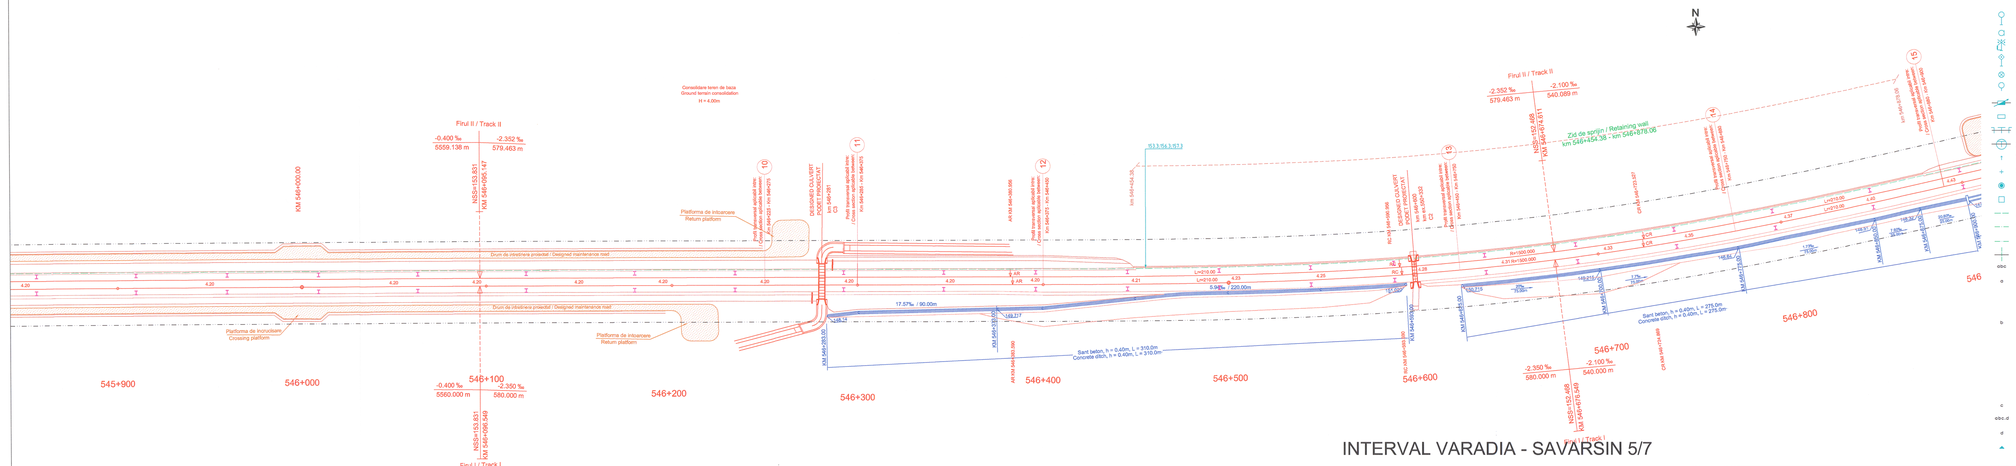

N

LEGENDA
LEGEND

- SEMNAL DE CIRCULATIE / MAIN SIGNAL
- SEMNAL DE MANEVRA / SHUNTING SIGNAL
- SEMNAL AVERTIZARE RUTIERA CU SEMIBARIERA / ROAD TRAFFIC WARNING SIGNAL WITH HALF BARRIER
- SEMNAL DE AVARIE / DAMAGE SIGNAL
- OPRITOR / BUFFER STOP
- ELECTROMECANISM DE MACAZ / POINT MACHINE
- SABOT DE DERAIERE / DERAILER
- DULAP CU ECHIPAMENTE / CABINET WITH EQUIPMENT
- JOANTE IZOLANTE / INSULATING JOINTS
- JOANTA IZOLANTA FARA GABARIT / GAUGELESS INSULATING JOINT
- CUTIE APARATAJ PENTRU CIRCUITELE DE CALE-CAP ALIMENTARE / TRACK CIRCUIT BOX- SUPPLY END
- CUTIE APARATAJ PENTRU CIRCUITELE DE CALE-CAP RELEU / TRACK CIRCUIT BOX- RECEIVING END
- DISTRIBUITOR DE CABLURI / DISTRIBUTION BOX
- CAMERA DE TRAGERE / MANHOLE
- TRASEU CABLU IN SAPATURA / CABLE TRENCH
- CANAL DE CABLURI / CABLE DUCT
- TRASEU DE CABLURI IN PERON / CABLE DUCT IN PLATFORM
- SUBTRAVERSARE / UNDERCROSSING
- NUMARUL CABLULUI PRINCIPAL / NUMBER OF THE PRINCIPAL CABLE

Reprezinta capatul statiei in care este folosit cablul / Show the end of the station where is used the cable

- 1 Cablu in capatul X al statiei / Cable in X end of the station
- 2 Cablu in capatul Y al statiei / Cable in Y end of the station

Reprezinta instalatia de semnalizare pentru care este folosit cablul / Shows the signalling equipment where the cable is used

- 1 Cablu pentru electromecanisme de macaz / Cable for the point machines
- 2 Cablu pentru circuite de cale - cap recepie / Cable for the track circuits - receiving end
- 3 Cablu pentru circuite de cale - cap alimentare / Cable for the track circuits - supply end
- 4 Cablu pentru semnale de circulatie si manevra / Cable for the main signals and shunting signals
- 5 Cablu pentru semnale de intrare, BI.A si BAT / Cable for the entry signals, ABS, and ALC

Reprezinta numarul de ordine al cablului principal / Shows the current number of the principal cable

CABLUL SECUNDAR RAMIFICAT DIN CABLUL PRINCIPAL abc / SECONDARY CABLE DERIVED FROM PRINCIPAL CABLE abc

Reprezinta numarul de ordine al cablului secundar / Shows the current number of the secondary cable

BALIZA RAZEI CARE INDICA LIMITA ZONEI ETCS 2/3 / ETCS3 L2 END OF MISSION ANNOUNCEMENT BALISE

Indice / Index	Data / Date	Descriere / Description	Semnatura / Signature	Semnatura / Signature	Semnatura / Signature	Semnatura / Signature
E						
D						
C						
B						
A						

Modificare / Revision

European Investment Bank

MINISTERUL TRANSPORTURILOR

BENEFICIAR / BENEFICIARY :

COMPANIA NATIONALĂ DE CĂI FERATE "CFR" SA

PROIECTANT / DESIGNER: PÖYRY

			Data / Date	Semnatura / Signature
Aprobat / Approved	Sef de echipa / Team leader	C. Teodorescu	01.2013	
Verificat / Checked	Expert Cheie / Key Expert	R. Trommer	01.2013	

Subcontractant / Subcontractor: VIOTOP

Aprobat / Approved	Adjunct Sef de echipa / Deputy Team leader	A.M. Baicu	01.2013	
Proiectat / Designed	Inginer / Engineer	A. Sopov	01.2013	

"Reabilitarea liniei c.f. Frontier à - Curtici - Simeria, parte componentă a coridorului IV Pan - European pentru circule ia trenurilor cu viteză maximă de 160 km/h"
Tronsonul 2-08 : cap Y Bârzava - cap Y Iteu
"Rehabilitation of the Railway Line Border - Curtici - Simeria, component Part of the IV Pan - European Corridor for the Trains Circulation with maximum speed of 160 km/h"
Section 2-08 : end Y Bârzava - end Y Iteu

Project 9i 35211.1.1

Faza / Phase: PTh +CS / TD + TS

Denumire desen / Drawing Title :
Plan de Situatie - Statia VARADIA /
VARADIA Station - Layout Plan
Km 545+900 - Km 546+900

Scara / Scale	Revizia / Revision	Cod desen / Drawing Code	Nr / No
1:1000	1/16.05.2013	PT.02.05.12.SM.002	01/10