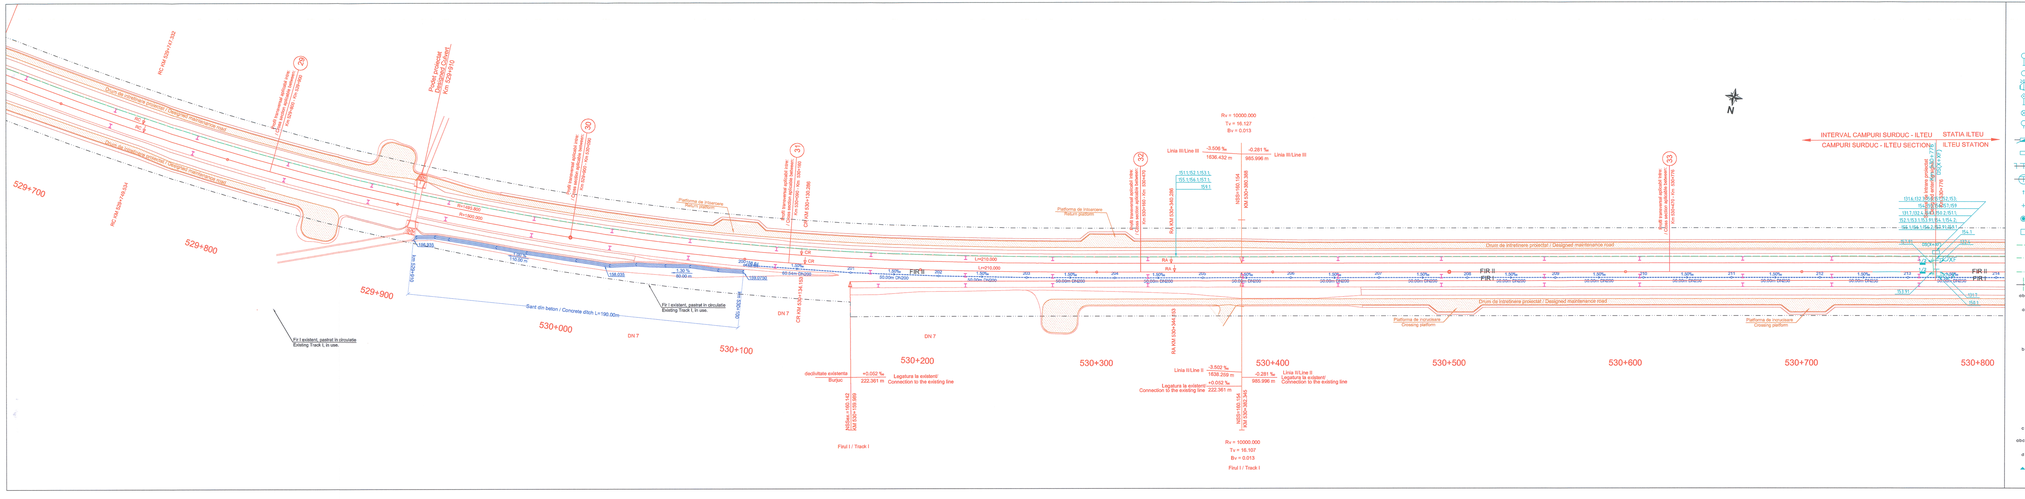

LEGENDA
LEGEND

- SEMNAL DE CIRCULATIE / MAIN SIGNAL
- SEMNAL DE MANEVRA / SHUNTING SIGNAL
- SEMNAL AVERTIZARE RUTIERA CU SEMIBARIERA / ROAD TRAFFIC WARNING SIGNAL WITH HALF BARRIER
- SEMNAL DE AVARIE / DAMAGE SIGNAL
- OPRITOR / BUFFER STOP
- ELECTROMECANISM DE MACAZ / POINT MACHINE
- SABOT DE DERAIERE / DERAILER
- DULAP CU ECHIPAMENTE / CABINET WITH EQUIPMENT
- ROAZA DE IZOLANTE / INSULATED ROAZA
- JONATA IZOLANTA FARA GABARIT / GAUGELESS INSULATING JOINT
- CUTIE APARATAJ PENTRU CIRCUITELE DE CALE-CAP ALIMENTARE / TRACK CIRCUIT BOX- SUPPLY END
- CUTIE APARATAJ PENTRU CIRCUITELE DE CALE-CAP RELEU / TRACK CIRCUIT BOX- RECEIVING END
- DISTRIBUITOR DE CABLURI / DISTRIBUTOR BOX
- CAMERA DE TRAGERE / MANHOLE
- TRASEU CABLU IN SAPATURA / CABLE TRENCH
- CANAL DE CABLURI / CABLE DUCT
- TRASEU DE CABLURI IN PERON / CABLE DUCT IN PLATFORM
- SUBTRAVERSARE / UNDERGROUND
- NUMAROL CABLU PRINCIPAL / NUMBERING OF THE PRINCIPAL CABLE
  - e — Reprezinta capetele statiei in care este folosit cablul / Show the end of the station where is used the cable
    - 1 — Cablu in capatul X al statiei / Cable in X end of the station
    - 2 — Cablu in capatul Y al statiei / Cable in Y end of the station
  - b — Reprezinta tabelatia de semaforizare pentru care este folosit cablul / Shows the signalling equipment where the cable is used
    - 1 — Cablu pentru electromecanisme de macaz / Cable for the point machines
    - 2 — Cablu pentru circuite de cale - cap receptie / Cable for the track circuits - receiving end
    - 3 — Cablu pentru circuite de cale - cap alimentare / Cable for the track circuits - supply end
    - 4 — Cablu pentru semnale de intrare, de manevra / Cable for the main signals and shunting signals
    - 5 — Cablu pentru semnale de intrare, BLA si BAT / Cable for the entry signals, ABI, and ALC
  - c — Reprezinta numarul de ordine al cablului principal / Shows the current number of the principal cable
  - abc.d — CABLU, SECUNDAR RAMIFICAT DIN CABLUL PRINCIPAL, abc / SECONDARY CABLE DERIVED FROM PRINCIPAL CABLE abc
  - d — Reprezinta numarul de ordine al cablului secundar / Shows the current number of the secondary cable
- BALIZA RADIO CARE INDICA LIMITA ZONEI ETCS L2 / ETCS L2 END OF MISSION ANNOUNCEMENT BALISE

Indice / Index	Data / Date	Descriere / Description	Semnatura / Signature	Semnatura / Signature	Semnatura / Signature	Semnatura / Signature
Modificare / Revision	E					
	D					
	C					
	B					
	A					

European Investment Bank

MINISTERUL TRANSPORTURILOR

BENEFICIAR / BENEFICIARY :

COMPANIA NATIONALA DE CAI FERATE "CFR" SA

PROIECTANT / DESIGNER: PÖYRY

			Data / Date	Semnatura / Signature
Aprobat / Approved	Sef de echipa / Team leader	C. Teodorescu	01.2013	
Verificat / Checked	Expert Cheie / Key Expert	R. Trommer	01.2013	

Subcontractant / Subcontractor: YIOTOP

Aprobat / Approved	Adjunct Sef de echipa / Deputy Team leader	A.M. Balcu	01.2013	
Proiectat / Designed	Inginer / Engineer	A. Sopov	01.2013	

"Reabilitarea liniei c.f. Frontiera - Curtici - Simeria, parte componentă a coridorului IV Pan - European pentru circulaţia trenurilor cu viteză maximă de 160 km/h"
Transeul 2-C : cap 'I' Iteu - capp 'Y Gurasada

"Rehabilitation of the Railway Line Border - Curtici - Simeria, component Part of the IV Pan - European Corridor for the Trains Circulation with maximum speed of 160 km/h"
Section 2-C : end Y Iteu - end Y Gurasada

Proiect / Project: 9i 35311.1

Faza / Phase: PTh +CS / TD + TS

Denumire desen / Drawing Title :
Plan de Situatie - Statia ILTEU / ILTEU Station - Layout Plan
Km 529+700 - Km 530+800

Scara / Scale	Revizia / Revision	Cod desen / Drawing Code	Nr / No
1:1000	1/16.05.2013	PT.02.05.16.SM.009	08/12