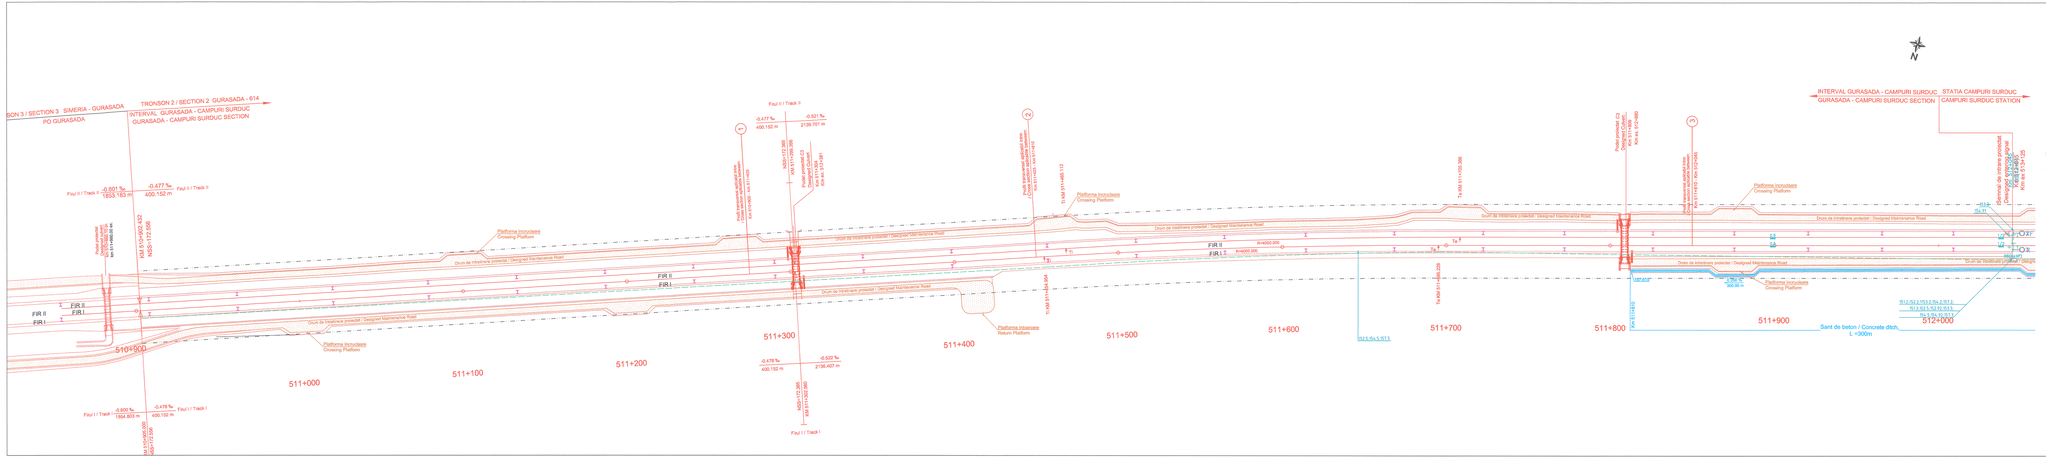

LEGENDA
LEGEND

- SEMNAL DE CIRCULATIE
  MAIN SIGNAL
- SEMNAL DE MANEVRA
  SHUNTING SIGNAL
- SEMNAL AVERTIZARE RUTIERA CU SEMIBARIERA
  ROAD TRAFFIC WARNING SIGNAL WITH HALF BARRIER
- SEMNAL DE AVARIE
  DAMAGE SIGNAL
- OPRITOR
  BUFFER STOP
- ELECTROMECANISM DE MACAZ
  POINT MACHINE
- SABOT DE DERAIERE
  SCOTCH
- DULAP CU ECHIPAMENTE
  CABINET WITH EQUIPMENT
- JOANTE IZOLANTE
  INSULATING JOINTS
- JOANTA IZOLANTA FARA GABARIT
  GAUGELESS INSULATING JOINT
- CUTIE APARATAJ PENTRU CIRCUITELE DE CALE-CAP ALIMENTARE
  TRACK CIRCUIT BOX - SUPPLY END
- CUTIE APARATAJ PENTRU CIRCUITELE DE CALE-CAP RELEU
  TRACK CIRCUIT BOX - RECEIVING END
- DISTRIBUITOR DE CABLURI
  DISTRIBUTOR BOX
- CAMERA DE TRAGERE
  MANHOLE
- TRASEU CABLU IN SAPATURA
  CABLE DUCT IN TRENCH
- CANAL DE CABLURI
  CABLE DUCT
- TRASEU DE CABLURI IN PERON
  CABLE DUCT IN PLATFORM
- SUBTRAVERSARE
  UNDERCROSSING
- NUMARUL CABLULUI PRINCIPAL
  NUMBER OF THE PRINCIPAL CABLE
- a Reprezinta capatul statiei in care este folosit cablul
  Show the end of the station where is used the cable
  - 1 Cablu in capatul X al statiei
    Cable in X end of the station
  - 2 Cablu in capatul Y al statiei
    Cable in Y end of the station
- b Reprezinta inaintea de semnalizare pentru care este folosit cablul
  Shows the signaling equipment where the cable is used
  - 1 Cablu pentru electromecanisme de macaz
    Cable for the point machines
  - 2 Cablu pentru circuite de cale -cap receptie
    Cable for the track circuits - receiving end
  - 3 Cablu pentru circuite de cale -cap alimentare
    Cable for the track circuits - supply end
  - 4 Cablu pentru semnale de manevra
    Cable for the shunting signals and shunting boards
  - 5 Cablu pentru semnale de intrare, BLA si BXT
    Cable for the entry signals, ABL and AIZ
- c Reprezinta numarul de ordine al cablului principal
  Shows the current number of the principal cable
- etc.-d CABLUL SECUNDAR RAMIFICAT DIN CABLUL PRINCIPAL abc
  SECONDARY CABLE DERIVED FROM PRINCIPAL CABLE abc
- d Reprezinta numarul de ordine al cablului secundar
  Shows the current number of the secondary cable
- BALIZA RADIO CAIE, INDICA UNITA ZONEI EYCILE
  ETCHS L2 END OF MISSION ANNOUNCEMENT BALISE

Indice Index	Data Date	Descriere Description	Semnatura Signature	Semnatura Signature	Semnatura Signature	Semnatura Signature
Modificare / Revision	E					
	D					
	C					
	B					
	A					

European Investment Bank

MINISTERUL TRANSPORTURILOR

BENEFICIAR / BENEFICIARY :

COMPANIA NAȚIONALĂ DE CĂI FERATE "CFR" SA

PROIECTANT / DESIGNER: PÖYRY		Data / Date	Semnatura Signature
Aprobat Approved	Sef de echipa Team leader	C. Teodorescu	01.2013
Verificat Checked	Expert Cheie Key Expert	R. Trommer	01.2013
Subcontractant / Subcontractor VIOTOP			
Aprobat Approved	Adjunct Sef de echipa Deputy Team leader	A.M. Balcu	01.2013
Proiectat Designed	Inginer Engineer	A. Sopov	01.2013

"Reabilitarea liniei c.f. Frontiera - Curtici - Simeria, parte componentă a coridorului IV Pan - European Coridor pe trasee cu viteza pe tronsoane cu viteza maxima de 160 km/h"
Tronsonul 2-C : cap Y Ilteu - cap Y Gurasada
"Rehabilitation of the Railway Line Border - Curtici - Simeria , component Part of the IV Pan - European Corridor for the Trains Circulation with maximum speed of 160 km/h"
Section 2-C : end Y Ilteu - end Y Gurasada

Denumire desen / Drawing Title :
Plan de Situatie - Statia CĂMPURI SURDUC / CAMPURI SURDUC Station - Layout Plan
Km 510+900 - Km 512+000

Proiect Nr 35311.1

Faza / Phase: PTh +CS / TD + TS

Scara / Scale	Revizia / Revision	Cod desen / Drawing Code	Nr / No
1:1000	1/16.05.2013	PT.02.05.18.SM.002	01/07