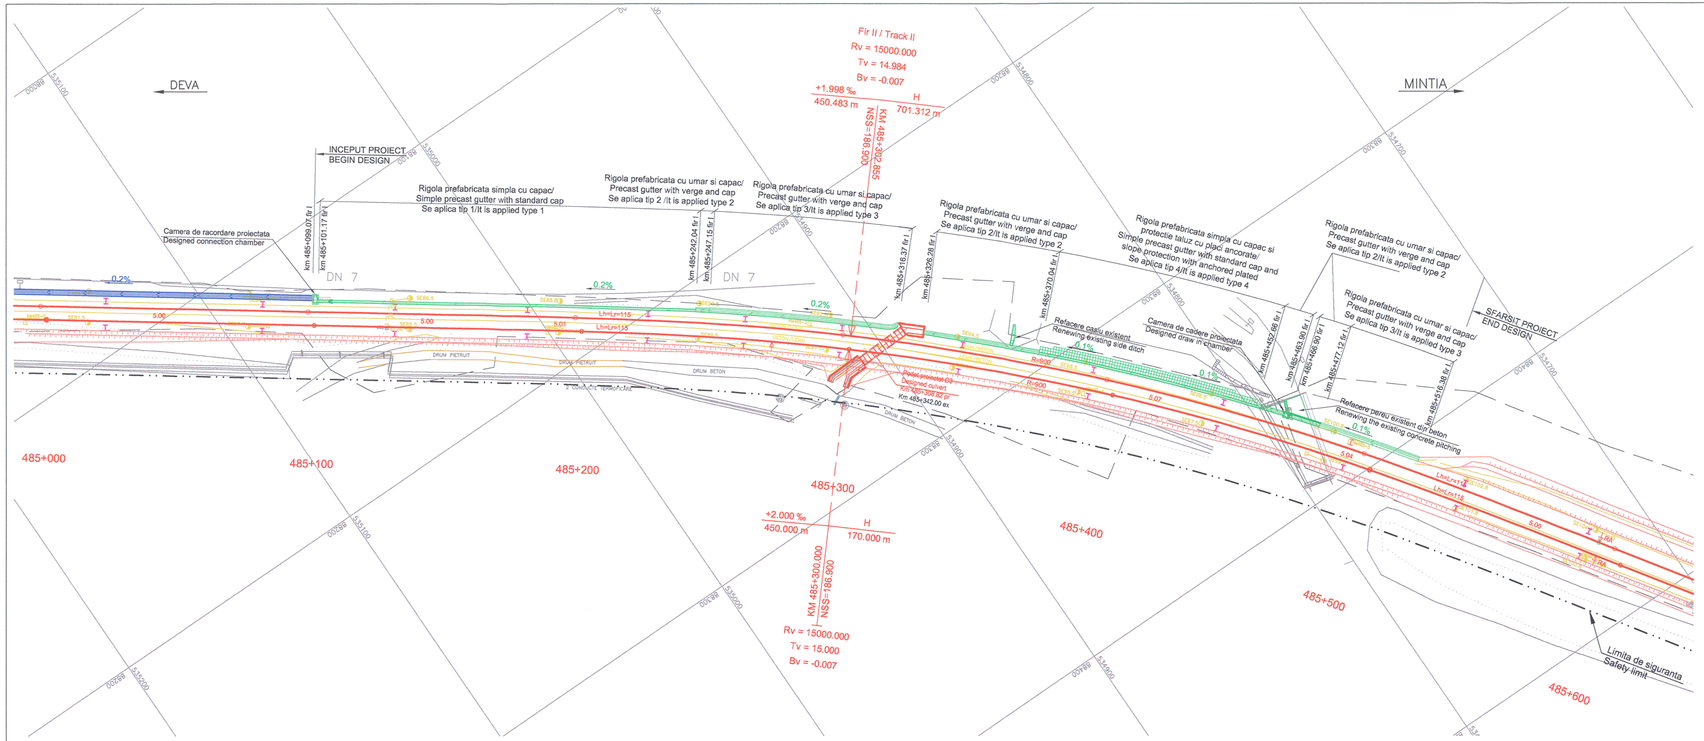

LEGENDA / LEGEND

- Ax c.f. proiectat / Designed railway axis
- Aparat de cale proiectat / Designed turnout
- Aparat de compensare / Expansion device
- Dispozitiv de ridicat vagoane / Lifting device for derailed wagons
- Panou de racordare / Transition panel
- Joanta de compensare / Rail expansion joint
- Contrasine / Check rails
- Marca de siguranta / Fouling point
- Dren longitudinal cu camin de vizitare / Longitudinal drain with inspection manhole
- Camin de separare lichide usoare / Light liquids separation manhole
- Teava metalica de protectie / Metal pipe protection
- Sant din beton / Concrete ditch
- Borne de retea / Benchmarks
- Drum de intretinere proiectat / Designed maintenance road
- Terasament proiectat / Designed embankment
- Stalp al liniei de contact / Designed contact line pole
- Zona CFR / CFR Zone
- Limita de siguranta / Safety limit
- Lucrari de consolidare / Consolidation works

Acest plan anuleaza si inlocuieste versiunea anterioara.
This plan cancels and replaces previous version.

Verificator / Expert Checker / Expert	Cerinta Requirement	Semnatura Signature	Referat / Expertiza Report / Expertise

European Investment Bank

MINISTERUL TRANSPORTURILOR

BENEFICIAR / BENEFICIARY :

COMPANIA NAȚIONALĂ DE CĂI FERATE "CFR" SA

			Data Date	Semnatura Signature
PROIECTANT / DESIGNER: PÖYRY				
Aprobat Approved	Șef de echipă Team leader	C. Teodorescu	01.2013	
Verificat Checked	Expert Cheie Key Expert	L. Mărculescu	01.2013	
Subcontractant / Subcontractor VIOTOP				
Aprobat Approved	Adjunct Șef de echipă Deputy Team leader	A.M. Baicu	01.2013	
Proiectat Designed	Inginer Engineer	I. Osiac	01.2013	

"Reabilitarea liniei c.f. Frontier ă - Curtici - Simeria, parte componentă a coridorului IV Pan - European pentru circula ția trenurilor cu viteză maximă de 160 km/h" Tronsonul 3: cap Y Gurasada - Simeria
"Rehabilitation of the Railway Line Border - Curtici - Simeria, component Part of the IV Pan - European Corridor for the Trains Circulation with maximum speed of 160 km/h" Section 3 : end Y Gurasada - Simeria

Project 9i 35311.1

Faza / Phase: PTH+CS / TD+TS

Denumire desen / Drawing name:
INTERVAL MINTIA - DEVA
Plan de situație / General layout
km 485+000.00 - km 485+600.00

Scara / Scale	Revizia / Revision	Cod desen / Drawing Code	Nr. / No
1:1000	1/16.05.2013	PT.03.01.25.CO.100	01/01