Acest plan anuleaza si inlocuieste planul nr. PT.03.01.20.TS.302 - 01/01
elaborat la data 01.2013
This layout plan canceled and replaced layout plan no. PT.03.01.20.TS.302 - 01/01
prepared on 01.2013

Profil transversal aplicabil intre km 509+670 si km km 509+820
Cross section aplicable between km 509+670 and km km 509+820
scara / scale 1:100

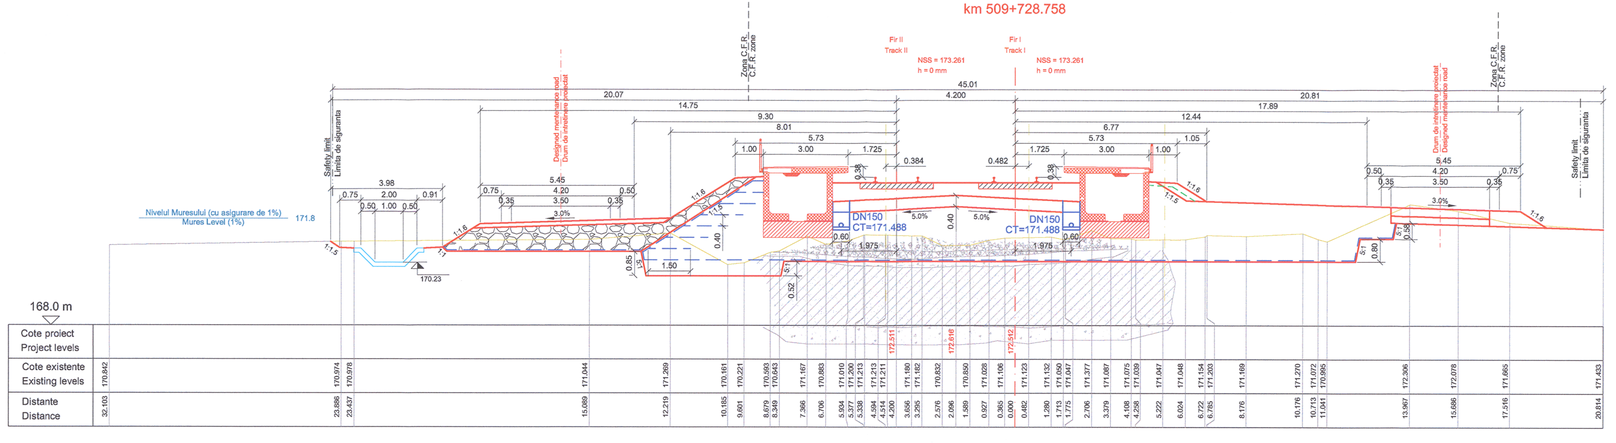

LEGENDA / LEGEND

- Piatra sparta curata;de la -0.40 colmatata
  Clean crushed stone; from 0.40 it is silted
- Pietris cu nisip cu liant argilos, umed tasat
  Gravel mixed with moist settled clayey binder
- Praf nisipos cafeniu plastic consistent , cu miros de mal
  Brown plastic consistend sandy dust, with smell of mud
- Pietris cu nisip saturat, indesat
  Gravel mixed with saturated compacted sand
- - geotextil / geotextile
- - pamant vegetal 40 cm grosime consolidat cu georetea / 40 cm thick vegetable soil consolidated with geo-nets
- DN - diametru nominal tub de dren / nominal diameter of collecting pipeline
- CT - cota fund tub dren / pipe bottom of collecting pipeline
- - anrocamente / riprap

Verificator / Expert Checker / Expert	Cerinta Requirement		Semnatura Signature	Referat / Expertiza Report / Expertise

MINISTERUL TRANSPORTURILOR

BENEFICIAR / BENEFICIARY :

COMPANIA NAȚIONALĂ DE CĂI FERATE "CFR" SA

PROIECTANT / DESIGNER: PÖYRY			Data Date	Semnatura Signature
Aprobat Approved	Şef de echipă Team leader	C. Teodorescu	01.2013	
Verificat Checked	Expert Cheie Key Expert	L. Mărculescu	01.2013	
Subcontractant / Subcontractor VIOTOP				
Aprobat Approved	Adjunct Şef de echipă Deputy Team leader	A.M. Baicu	01.2013	
Proiectat Designed	Inginer Engineer	I. Branciu	01.2013	

"Reabilitarea liniei c.f. Frontier ă - Curtici - Simeria , parte componentă a coridorului IV Pan - European pentru circula ția trenurilor cu viteză maximă de 160 km/h"
Tronsonul 3: Gurasada - Simeria
"Rehabilitation of the Railway Line Border - Curtici - Simeria , component Part of the IV Pan - European Corridor for the Trains Circulation with maximum speed of 160 km/h"
Section 3: Gurasada - Simeria

Project 9i 35311.1

Faza / Phase: PTH+CS / TD+TS

Denumire desen / Drawing name:

Profile transversale - Punct de oprire Gurasada / Stopping point Gurasada - Cross section km 509+728.758

Scara / Scale	Revizia / Revision	Cod desen / Drawing Code	Nr / No
1:100	1/05.2013	PT.03.01.20.TS.302	01/01