Profil transversal tip aplicabil pe zonele de rambleu pe linia Hunedoara
Cross section type applicable in the areas of backfill on Hunedoara line
Scara / Scale 1:50

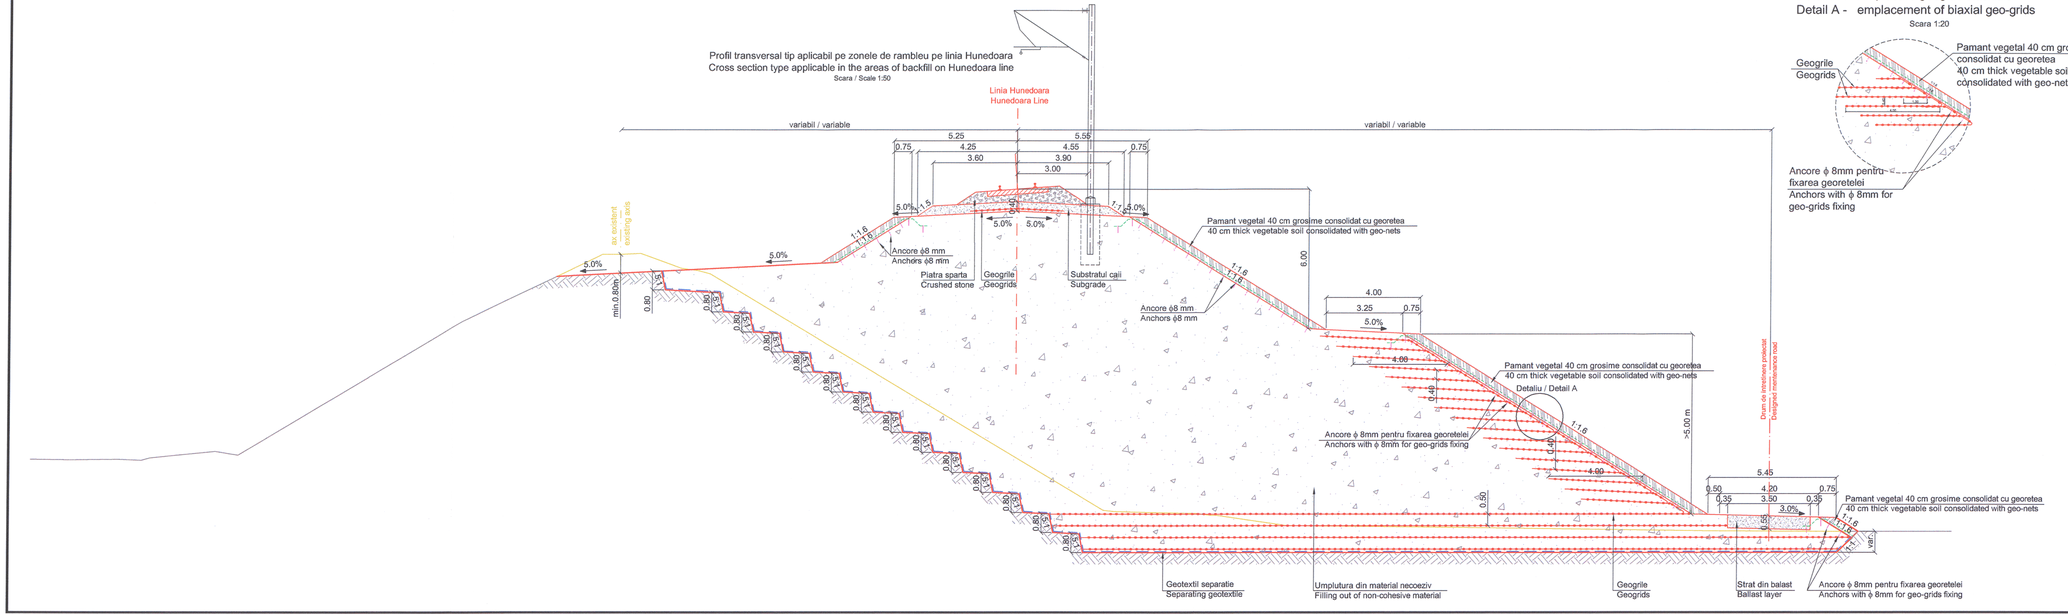

Detaliu A - Amplasare geogrile biaxiale
Detail A - emplacement of biaxial geo-grids
Scara 1:20

Verificator / Expert Checker / Expert	Cerința Requirement	Semnatura Signature	Referat / Expertiza Report / Expertise
			Nr. 06628

MINISTERUL TRANSPORTURILOR

European Investment Bank

BENEFICIAR / BENEFICIARY :

CFR

COMPANIA NAȚIONALĂ DE CĂI FERATE "CFR" SA

PROIECTANT / DESIGNER: PÖYRY			Data Date	Semnatura Signature
Aprobat Approved	Șef de echipă Team leader	C. Teodorescu	01.2013	
Verificat Checked	Expert Cheie Key Expert	L. Mărculescu	01.2013	
Subcontractant / Subcontractor		VIOTOP		
Aprobat Approved	Adjunct Șef de echipă Deputy Team leader	A.M. Baicu	01.2013	
Proiectat Designed	Inginer Engineer	M. Popa	01.2013	

"Reabilitarea liniei c.f. Frontier ă - Curtici - Simeria , parte componentă a coridorului IV Pan - European pentru circula ția trenurilor cu viteză maximă de 160 km/h"
Tronsonul 3: Gurasada - Simeria

Project 9i 35311.1

"Rehabilitation of the Railway Line Border - Curtici - Simeria , component Part of the IV Pan - European Corridor for the Trains Circulation with maximum speed of 160 km/h"
Section 3: Gurasada - Simeria

Fază / Phase: PTH+CS / TD+TS

Denumire desen / Drawing name:

Profil transversal tip aplicabil pe zonele de rambleu pe linia Hunedoara
Cross section type applicable in the areas of backfill on Hunedoara line

Scara / Scale	Revizia / Revision	Cod desen / Drawing Code	Nr. / No
1:100 1:20	0	PT.03.01.00.TS.405	01/01