Acest plan anuleaza si inlocuieste planul nr. PT.03.01.26.TS.311 - 01/01
elaborat la data 01.2013
This layout plan canceled and replaced layout plan no. PT.03.01.26.TS.311 - 01/01
prepared on 01.2013

Profil transversal aplicabil intre km 482+388 si km 482+538
Cross section applicable between km 482+388 and km 482+538
scara / scale 1:100

km 482+469.651

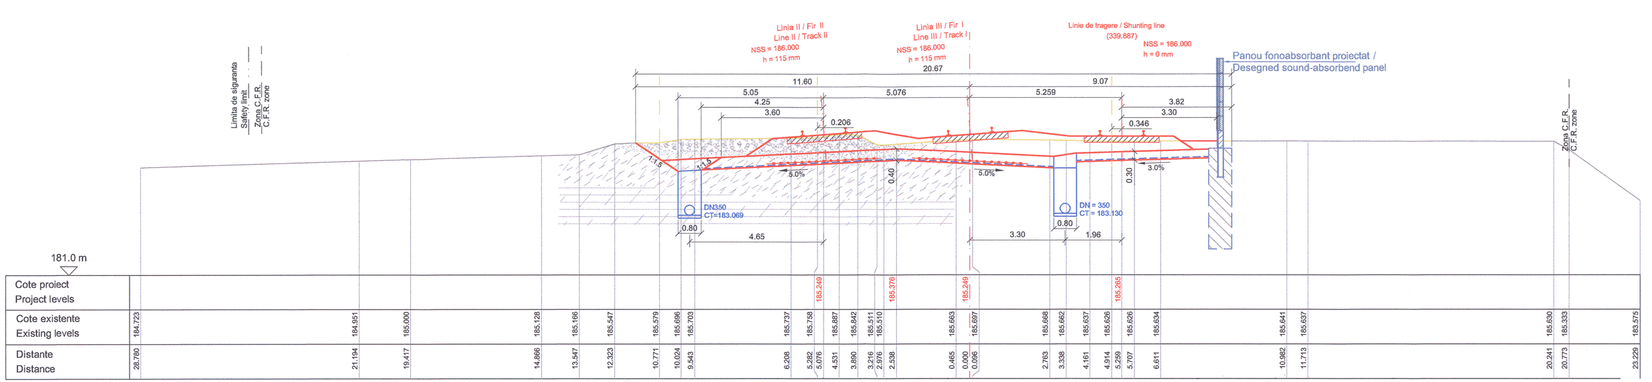

LEGENDA / LEGEND

- Piatră spartă curata la partea superioara, colmatata in baza
  Clean crushed stone at the top side, silted at the base
- Balast galben, umed cu indesare medie
  Moist yellow ballast of medium compaction
- Umplutura din argila nisipoasa plastic consistenta
  Filling made of sandy clay plastic consistent
- Argila prafoasa plastic vartoasa
  Dusty clay plastic stiff
- geogrila / geogrid
- geotextil / geotextile
- pamant vegetal 40 cm grosime consolidat cu georetea / 40 cm thick vegetable soil consolidated with geo-nets
- DN - diametru nominal tub de dren / nominal diameter of collecting pipeline
- CT - cota fund tub dren / pipe bottom of collecting pipeline

Verificator / Expert Checker / Expert	Cerinţa Requirement
Semnătura Signature	Referat / Expertiza Report / Expertise

European Investment Bank

MINISTERUL TRANSPORTURILOR

BENEFICIAR / BENEFICIARY :

COMPANIA NAŢIONALĂ DE CĂI FERATE "CFR" SA

PROIECTANT / DESIGNER: PÖYRY			Data Date	Semnatura Signature
Aprobat Approved	Şef de echipă Team leader	C. Teodorescu	01.2013	
Verificat Checked	Expert Cheie Key Expert	L. Mărculescu	01.2013	
Subcontractant / Subcontractor VIOTOP				
Aprobat Approved	Adjunct Şef de echipă Deputy Team leader	A.M. Baicu	01.2013	
Proiectat Designed	Inginer Engineer	I. Branciu	01.2013	

"Reabilitarea liniei c.f. Frontier ă - Curtici - Simeria , parte componentă a coridorului IV Pan - European pentru circula ţia trenurilor cu viteză maximă de 160 km/h"
Tronsonul 3: Gurasada - Simeria
"Rehabilitation of the Railway Line Border - Curtici - Simeria , component Part of the IV Pan - European Corridor for the Trains Circulation with maximum speed of 160 km/h"
Section 3: Gurasada - Simeria

Project 9i 35311.1

Faza / Phase: PTH+CS / TD+TS

Denumire desen / Drawing name:
Profile transversale - Staţia Deva / Deva Station - Cross section
km 482+469.651

Scara / Scale	Revizia / Revision	Cod desen / Drawing Code	Nr / No
1:100	1/05.2013	PT.03.01.26.TS.311	01/01