Acest plan anuleaza si inlocuieste planul nr. PT.03.01.22.TS.307 - 01/01
elaborat la data 01.2013
This layout plan canceled and replaced layout plan no. PT.03.01.22.TS.307 - 01/01
prepared on 01.2013

Profil transversal aplicabil intre km 505+215 si km 505+470
Cross section applicable between km 505+215 and km 505+470
scara / scale 1:100

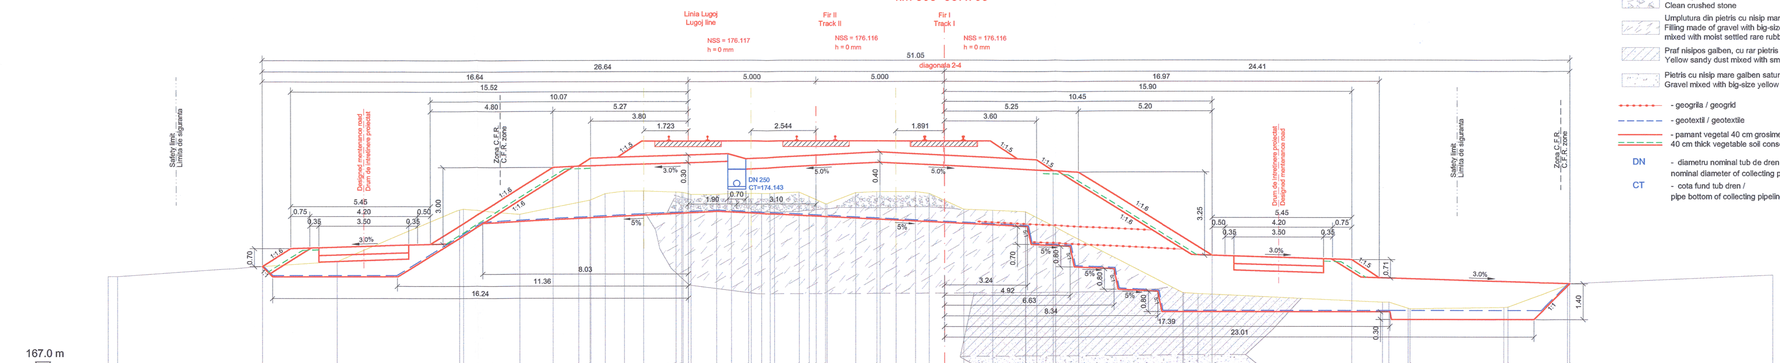

LEGENDA / LEGEND

- Piatra sparta curata / Clean crushed stone
- Umplutura din pietris cu nisip mare galben, cu rar bolovanis umed tasat / Filling made of gravel with big-size yellow sand, , mixed with moist settled rare rubble stone
- Praf nisipos galben, cu rar pietris marunt, plastic, consistent cu miros de mal / Yellow sandy dust mixed with small-size plastic consistent gravel with smell of mud
- Pietris cu nisip mare galben saturat indesat / Gravel mixed with big-size yellow saturated compacted sand
- - geogrila / geogrid
- - geotextil / geotextile
- - pamant vegetal 40 cm grosime consolidat cu georetea / 40 cm thick vegetable soil consolidated with geo-nets
- DN - diametru nominal tub de dren / nominal diameter of collecting pipeline
- CT - cota fund tub dren / pipe bottom of collecting pipeline

| | | |