Profil transversal tip aplicabil in zonele cu dren - linia c.f. in aliniament
Cross-section type applicable in the areas with drain - railway line in alignment
Scara / Scale 1:50

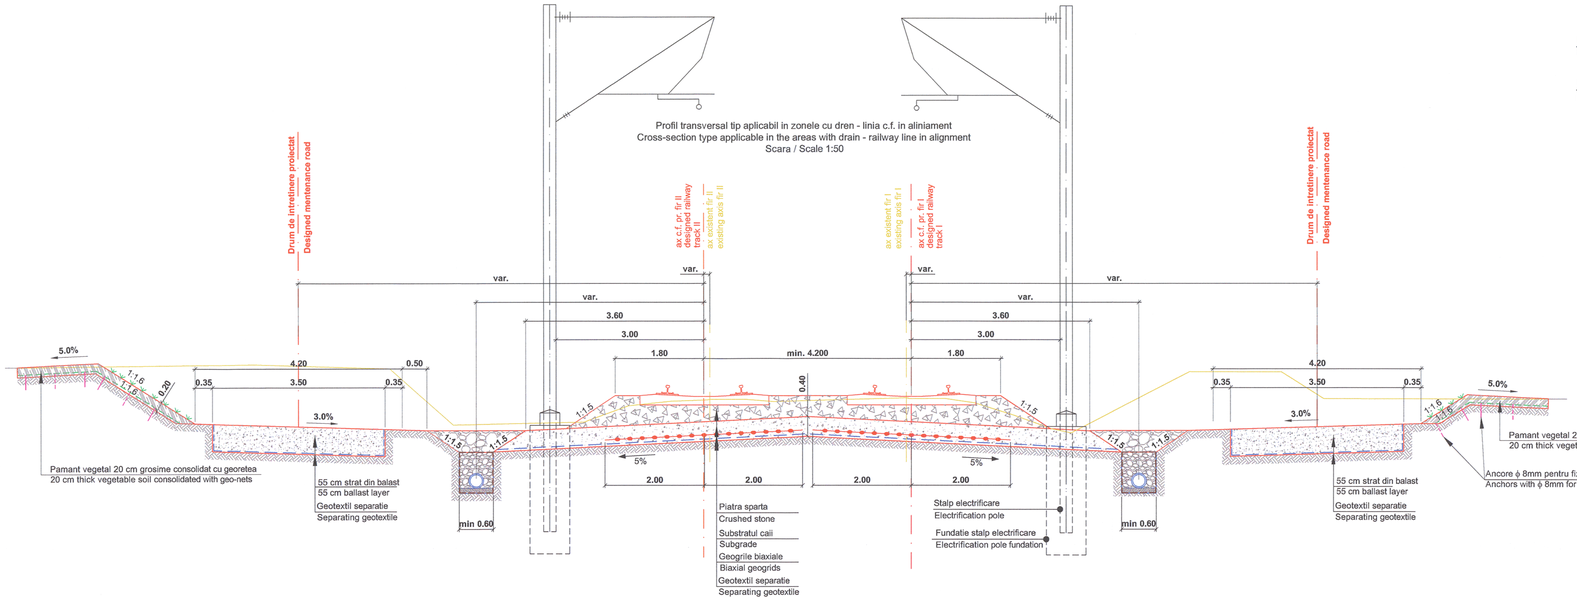

Detaliu dren
Drain detail
sc. 1:20

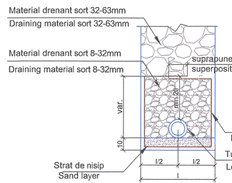

Pentru Ø150mm l=0.60m
Pentru Ø200mm l=0.65m
Pentru Ø250mm l=0.70m
Pentru Ø300mm l=0.75m
Pentru Ø350mm l=0.80m
Pentru Ø400mm l=0.85m

For Ø150mm l=0.60m
For Ø200mm l=0.65m
For Ø250mm l=0.70m
For Ø300mm l=0.75m
For Ø350mm l=0.80m
For Ø400mm l=0.85m

Verificator / Expert Checker / Expert	Cerinta Requirement	Semnatura Signature	Referat / Expertiza Report / Expertise

European Investment Bank

MINISTERUL TRANSPORTURILOR

BENEFICIAR / BENEFICIARY :

COMPANIA NAȚIONALĂ DE CĂI FERATE "CFR" SA

PROIECTANT / DESIGNER: PÖYRY

			Data Date	Semnatura Signature
Aprobat Approved	Șef de echipă Team leader	C. Teodorescu	01.2013	
Verificat Checked	Expert Cheie Key Expert	L. Mărculescu	01.2013	

Subcontractant / Subcontractor VIOTOP

Aprobat Approved	Adjunct Șef de echipă Deputy Team leader	A.M. Baicu	01.2013	
Proiectat Designed	Inginer Engineer	M. Popa	01.2013	

"Reabilitarea liniei c.f. Frontier à - Curtici - Simeria , parte componentă a coridorului IV Pan - European pentru circulația trenurilor cu viteză maximă de 160 km/h" Tronsonul 3: Gurasada - Simeria

Project 9i 35311.1

"Rehabilitation of the Railway Line Border - Curtici - Simeria , component Part of the IV Pan - European Corridor for the Trains Circulation with maximum speed of 160 km/h" Section 3: Gurasada - Simeria

Fază / Phase: PTH+CS / TD+TS

Denumire desen / Drawing name:

Profil transversal tip aplicabil în zonele cu dren
Cross-section type applicable in the areas with drain

Scara / Scale	Revizia / Revision	Cod desen / Drawing Code	Nr. / No
1:50 1:20	0	PT.03.01.00.TS.402	01/01