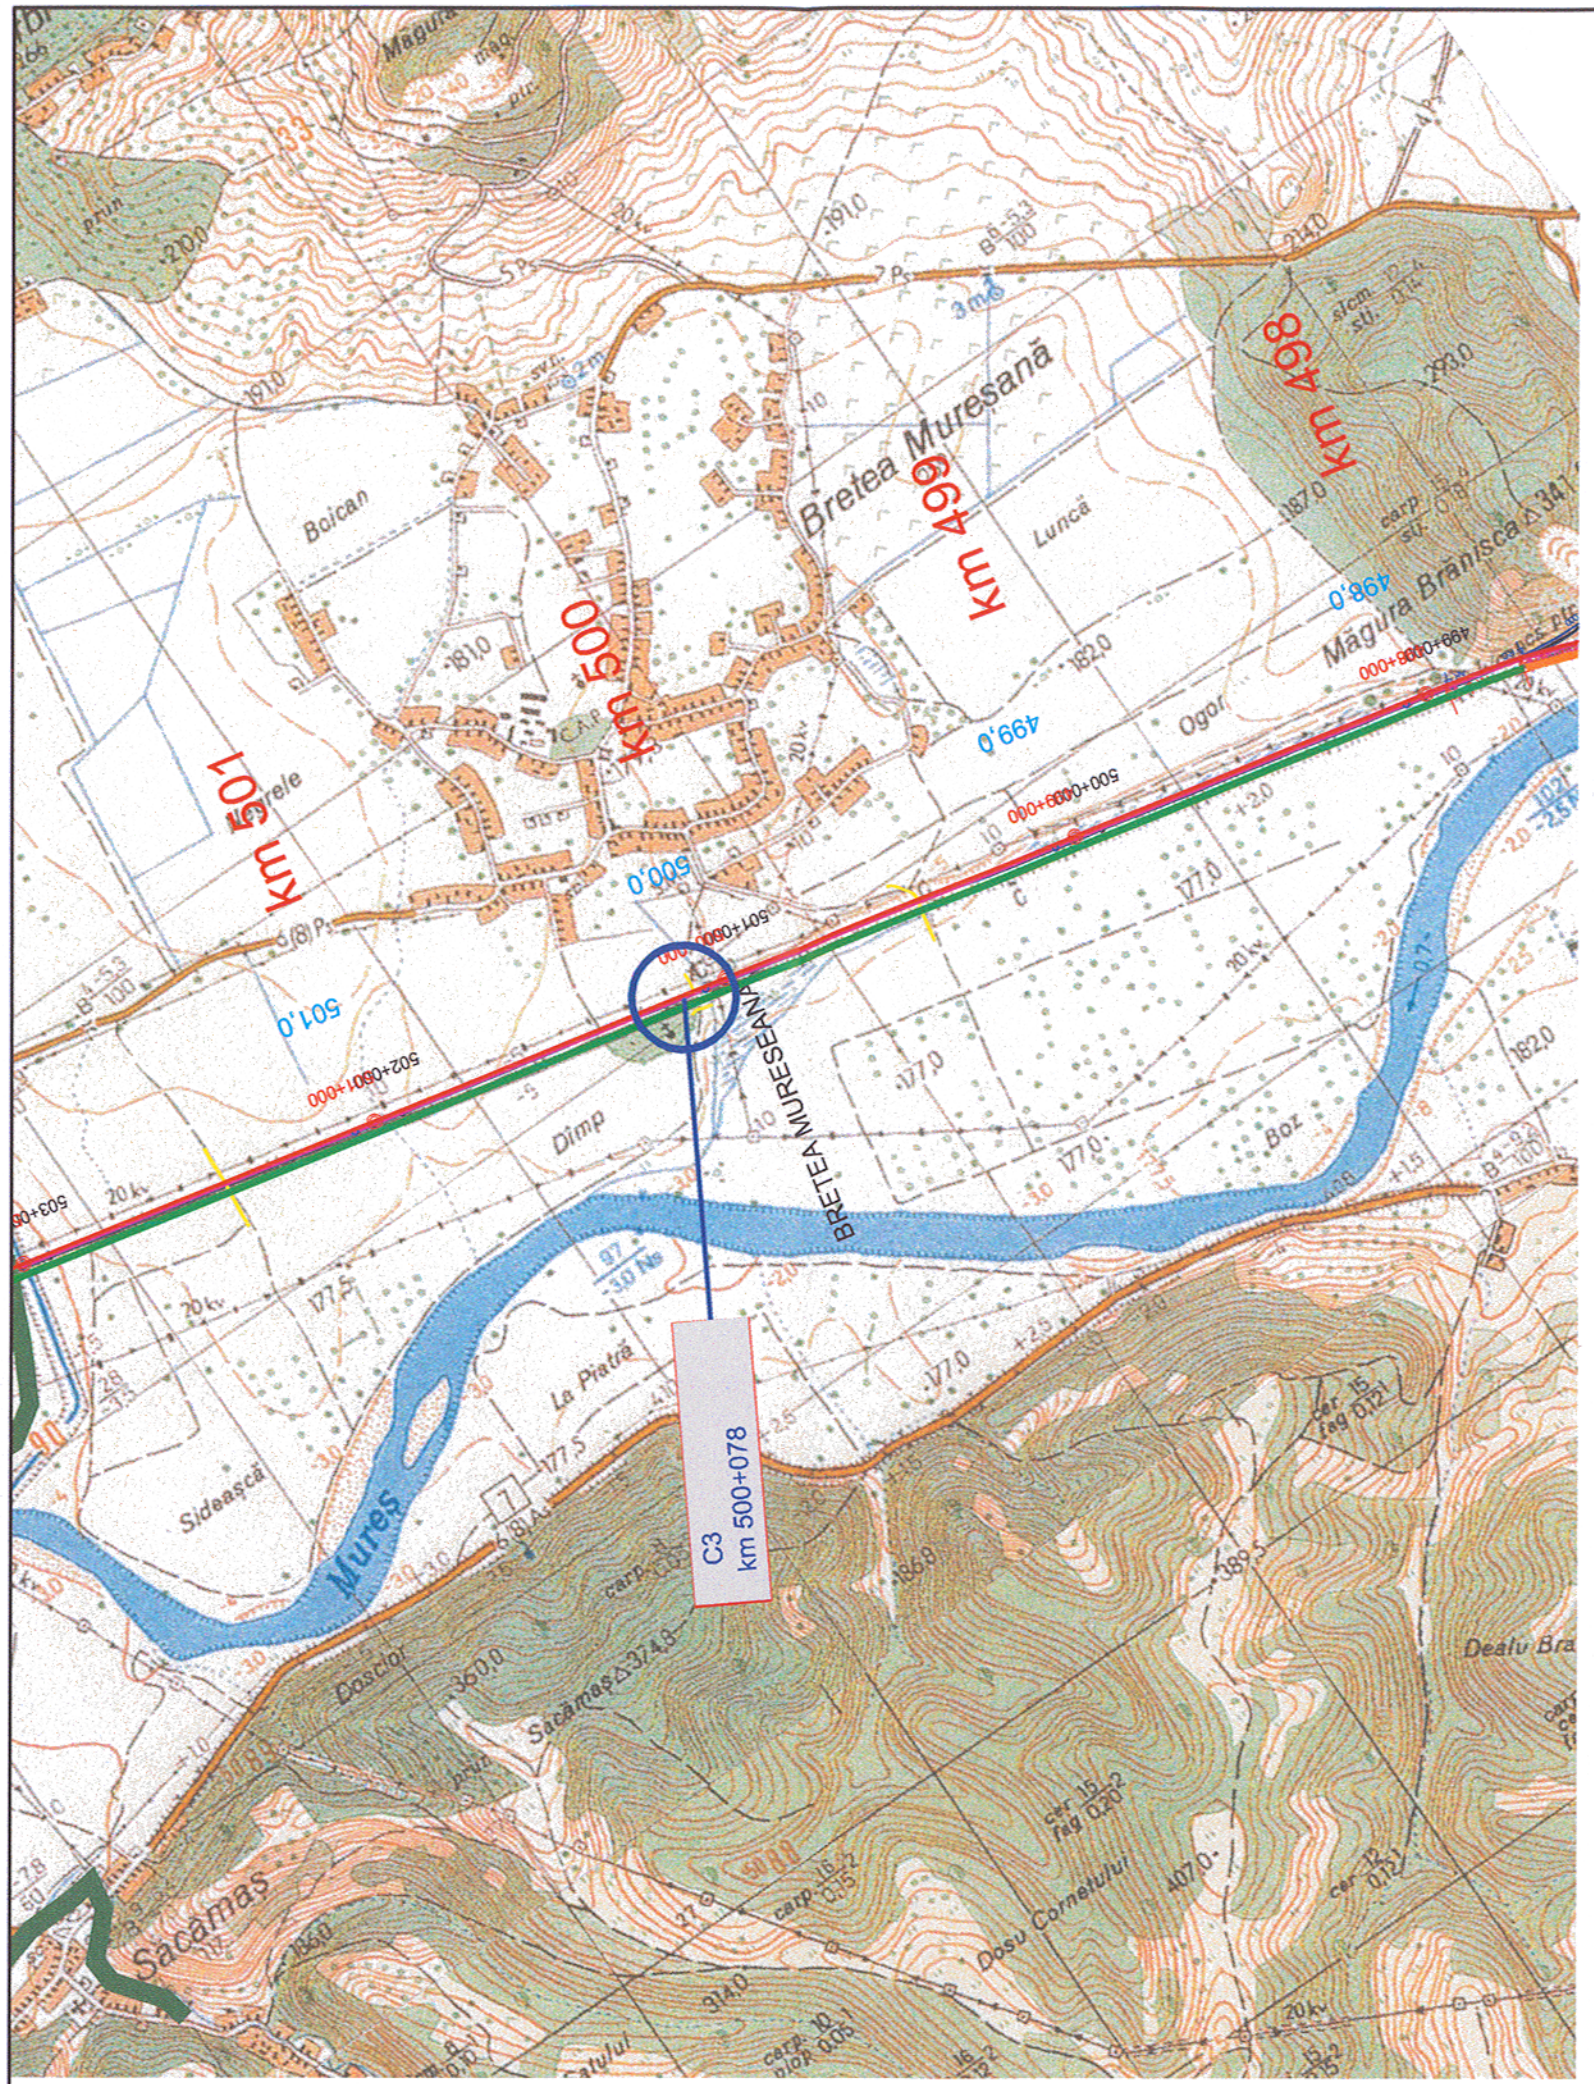

Prezentul plan anuleaza si inlocuieste versiunea anterioara
This plan cancels and replaces previous version

Verificator / Expert Checker / Expert	Cerinta Requirement	Semnatura Signature	Referat / Expertiza Report / Expertise
European Investment Bank	MINISTERUL TRANSPORTURILOR BENEFICIAR / BENEFICIARY : COMPANIA NAȚIONALĂ DE CĂI FERATE "CFR" SA		

PROIECTANT / DESIGNER: PÖYRY			Data Date	Semnatura Signature
Aprobat Approved	Sef de echipa Team leader	C. Teodorescu	01.2013	
Verificat Checked	Expert Cheie Key Expert	R. Tudorascu	01.2013	
Subcontractant / Subcontractor VIOTOP				
Aprobat Approved	Adjunct Sef de echipa Deputy Team leader	A.M. Baicu	01.2013	
Proiectat Designed	Inginer Engineer	S. Amăricăi	01.2013	

"Reabilitarea liniei c.f. Frontier ă - Curtici - Simeria, parte componentă a Coridorului IV Pan - European pentru circula ţia trenurilor cu viteză maximă de 160 km/h" **Tronsonul 3: Gurasada - Simeria** **"Rehabilitation of the Railway Line Border - Curtici - Simeria, component Part of the IV Pan - European Corridor for the Trains Circulation with maximum speed of 160 km/h"** **Section 3: Gurasada - Simeria**	*Project 9i* *35311.1* Faza / Phase: PTH+CS / TD+TS

Denumire desen / Drawing name:

PLAN DE INCADRARE IN ZONA / BORDERING PLAN
PODET / CULVERT KM pr. 500+078/ KM ex. 501+149.00

Scara / Scale	Revizia / Revision	Cod desen / Drawing Code	Nr / No
1:25000	1 / 04.2013	PT.03.02.23.PO.20.01	01