PLAN DE SITUATIE / SITE PLAN

Sc. 1:500

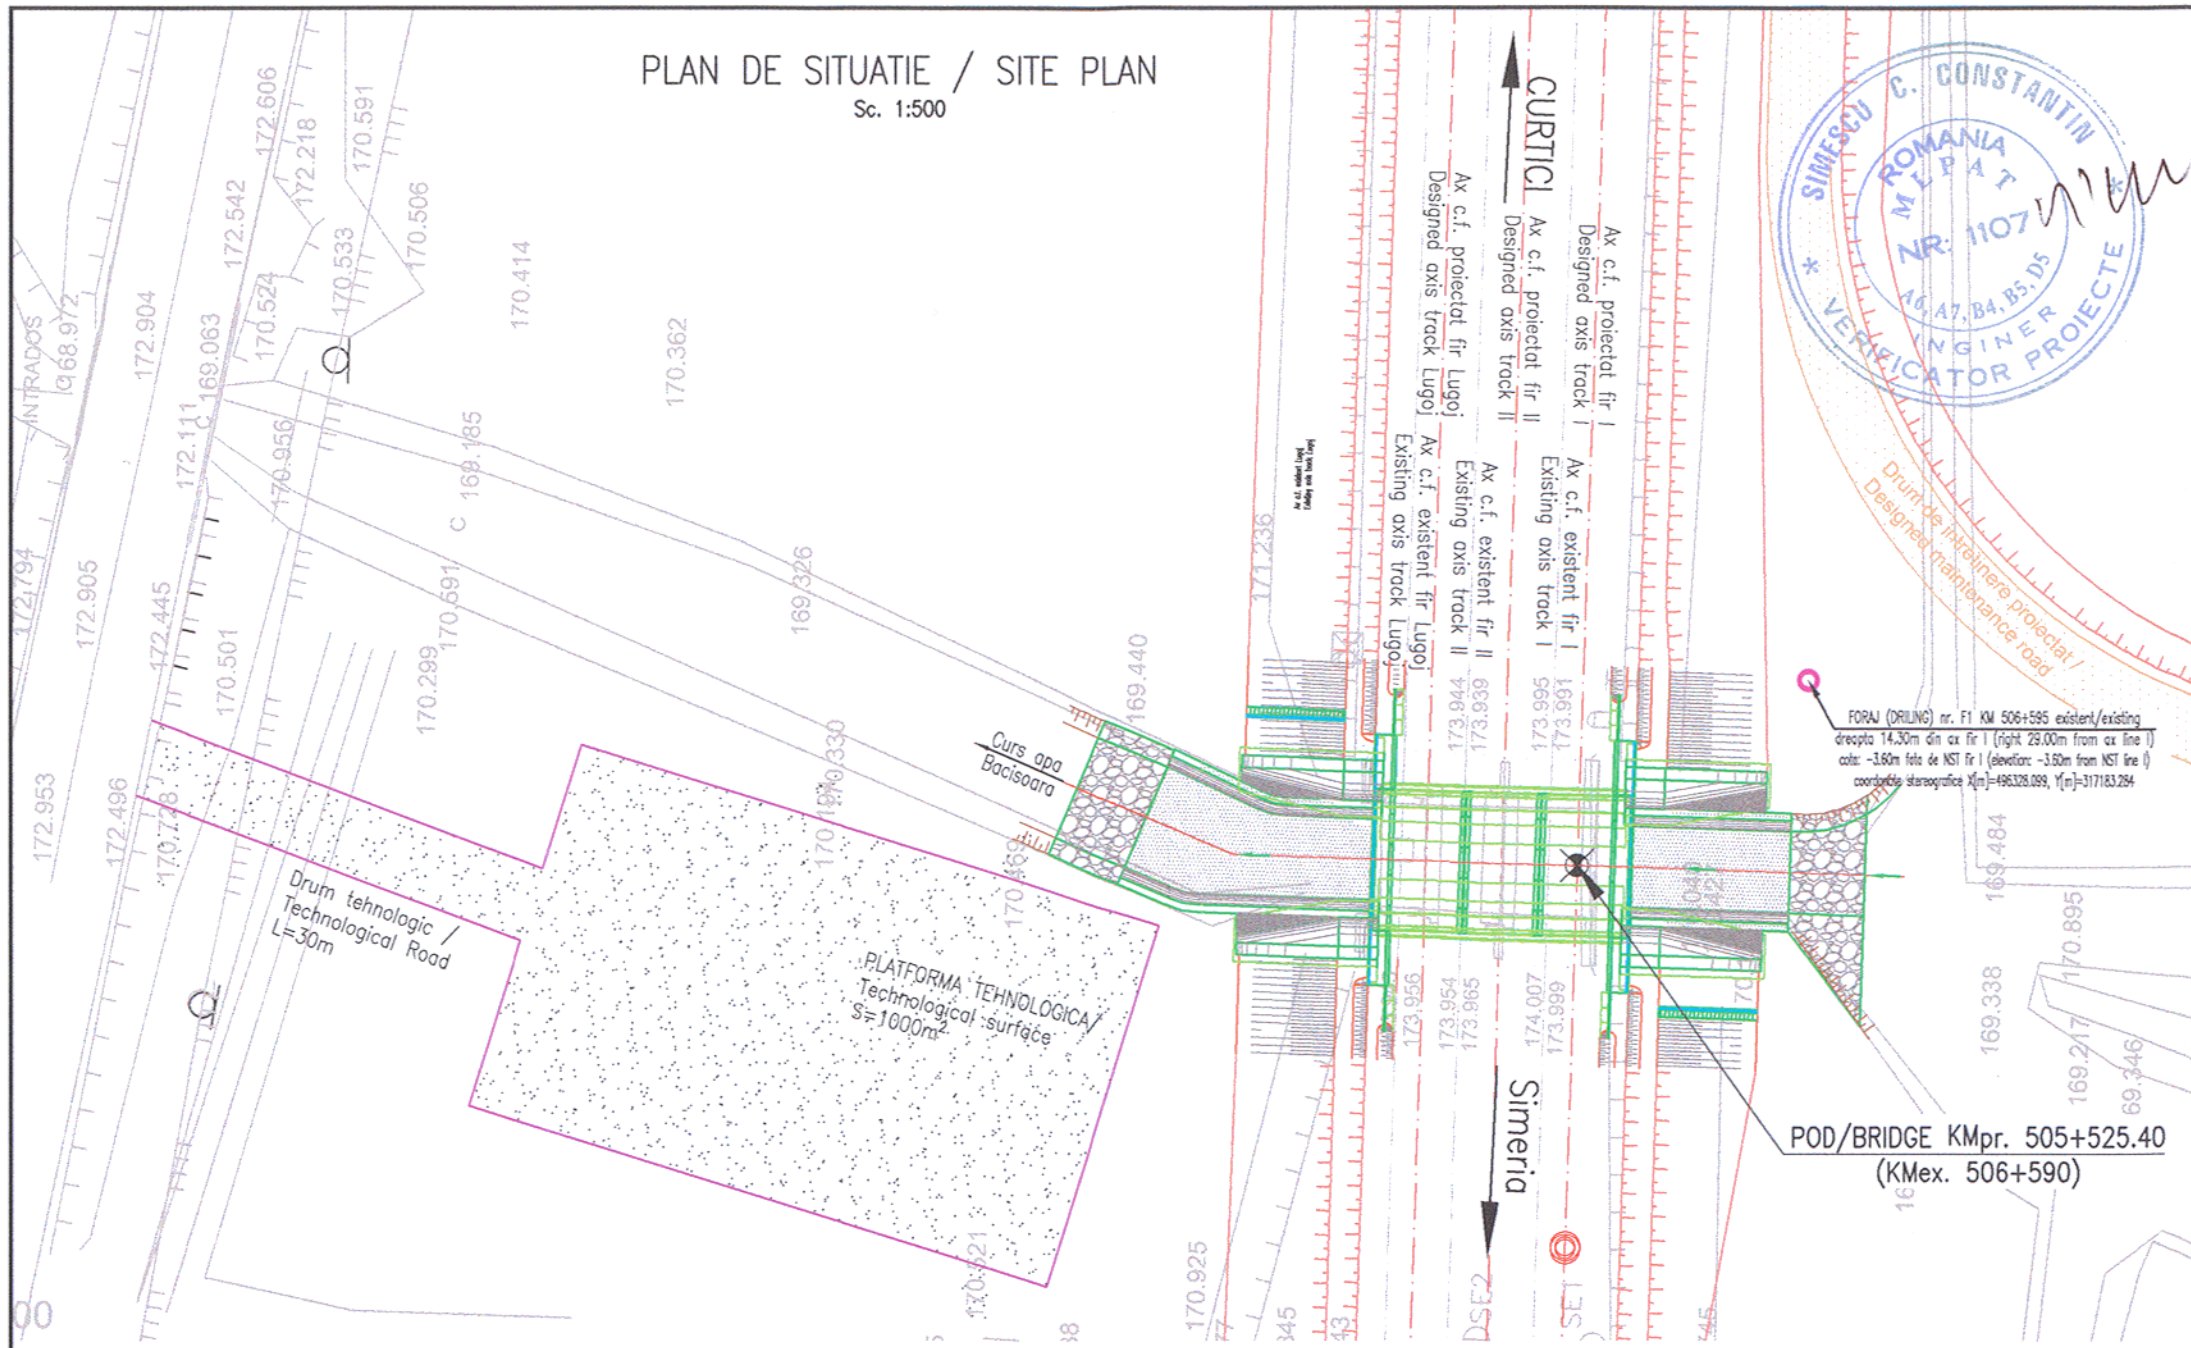

PLAN TRASARE ALBIE / RIVERBED CALIBRATION PLAN

Sc. 1:200

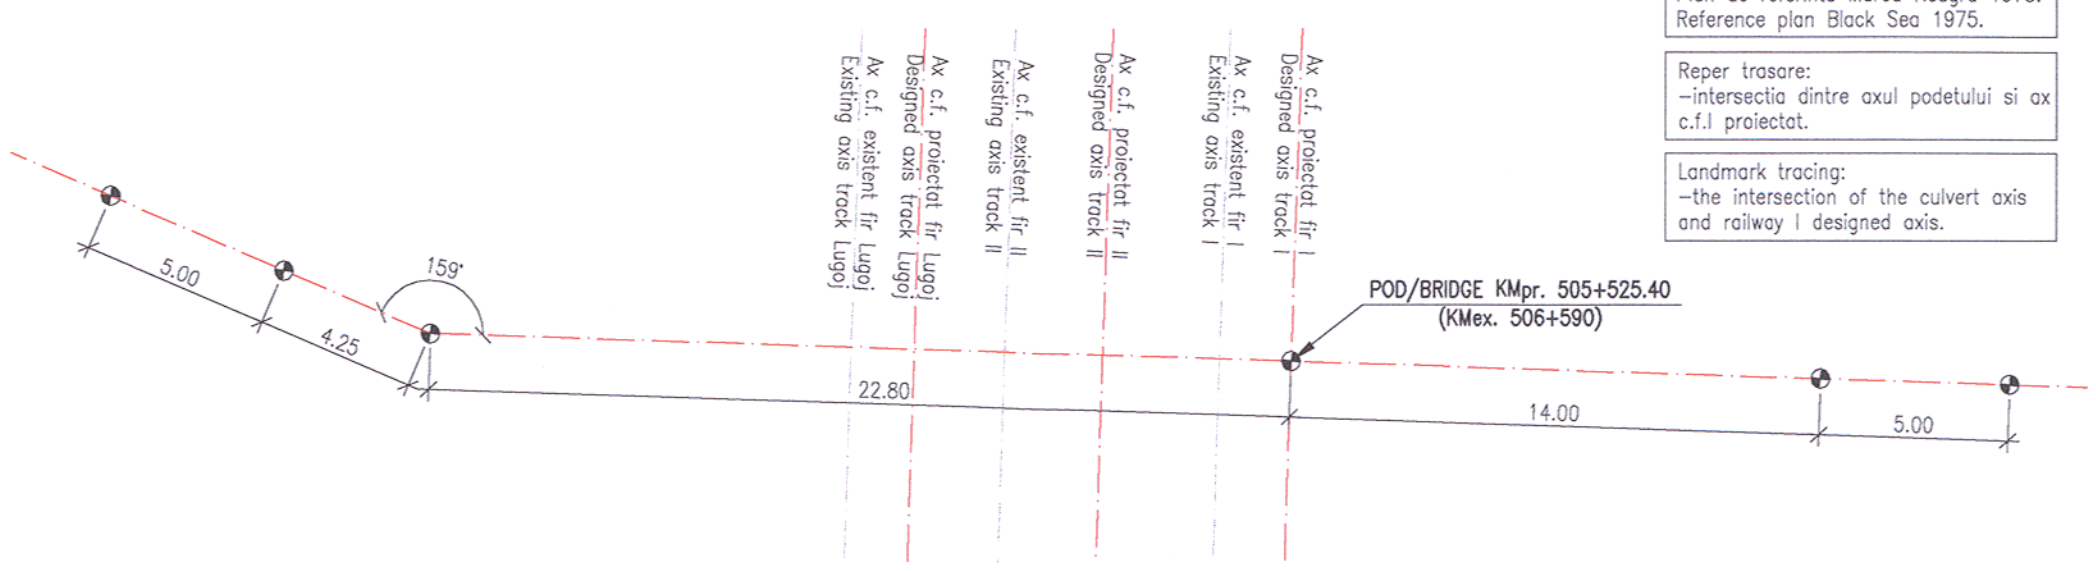

Sistem local de coordonate.
Local system of coordinates.

Plan de referinta Marea Neagra 1975.
Reference plan Black Sea 1975.

Reper trasare:
–intersectia dintre axul podetului si ax c.f.I proiectat.

Landmark tracing:
–the intersection of the culvert axis and railway I designed axis.

Prezentul plan anuleaza si inlocuieste versiunea anterioara
This plan cancels and replaces previous version

Verificator / Expert Checker / Expert	Cerinta Requirement	Semnatura Signature	Referat / Expertiza Report / Expertise

European Investment Bank

MINISTERUL TRANSPORTURILOR

BENEFICIAR / BENEFICIARY :

COMPANIA NAȚIONALĂ DE CĂI FERATE "CFR" SA

PROIECTANT / DESIGNER: PÖYRY

			Data Date	Semnatura Signature
Aprobat Approved	Sef de echipa Team leader	C. Teodorescu	01.2013	
Verificat Checked	Expert Cheie Key Expert	R. Tudorascu	01.2013	

Subcontractant / Subcontractor VIOTOP

Aprobat Approved	Adjunct Sef de echipa Deputy Team leader	A.M. Baicu	01.2013	
Proiectat Designed	Inginer Engineer	T. TOMA	01.2013	

"Reabilitarea liniei c.f. Frontier ă - Curtici - Simeria , parte componentă a Coridorului IV Pan - European pentru circula ția trenurilor cu viteză maximă de 160 km/h"
Tronsonul 3: Gurasada - Simeria

"Rehabilitation of the Railway Line Border - Curtici - Simeria , component Part of the IV Pan - European Corridor for the Trains Circulation with maximum speed of 160 km/h"
Section 3: Gurasada - Simeria

Project 9i 35311.1

Faza / Phase: PTH+CS / TD+TS

Denumire desen / Drawing name:

PLAN DE SITUATIE / SITE PLAN
POD / BRIDGE KM pr. 505+525.40 KM ex. 506+590

Scara / Scale	Revizia / Revision	Cod desen / Drawing Code	Nr / No
1:500; 1:200	1 / 04.2013	PT.03.02.22.PO.03.02	02