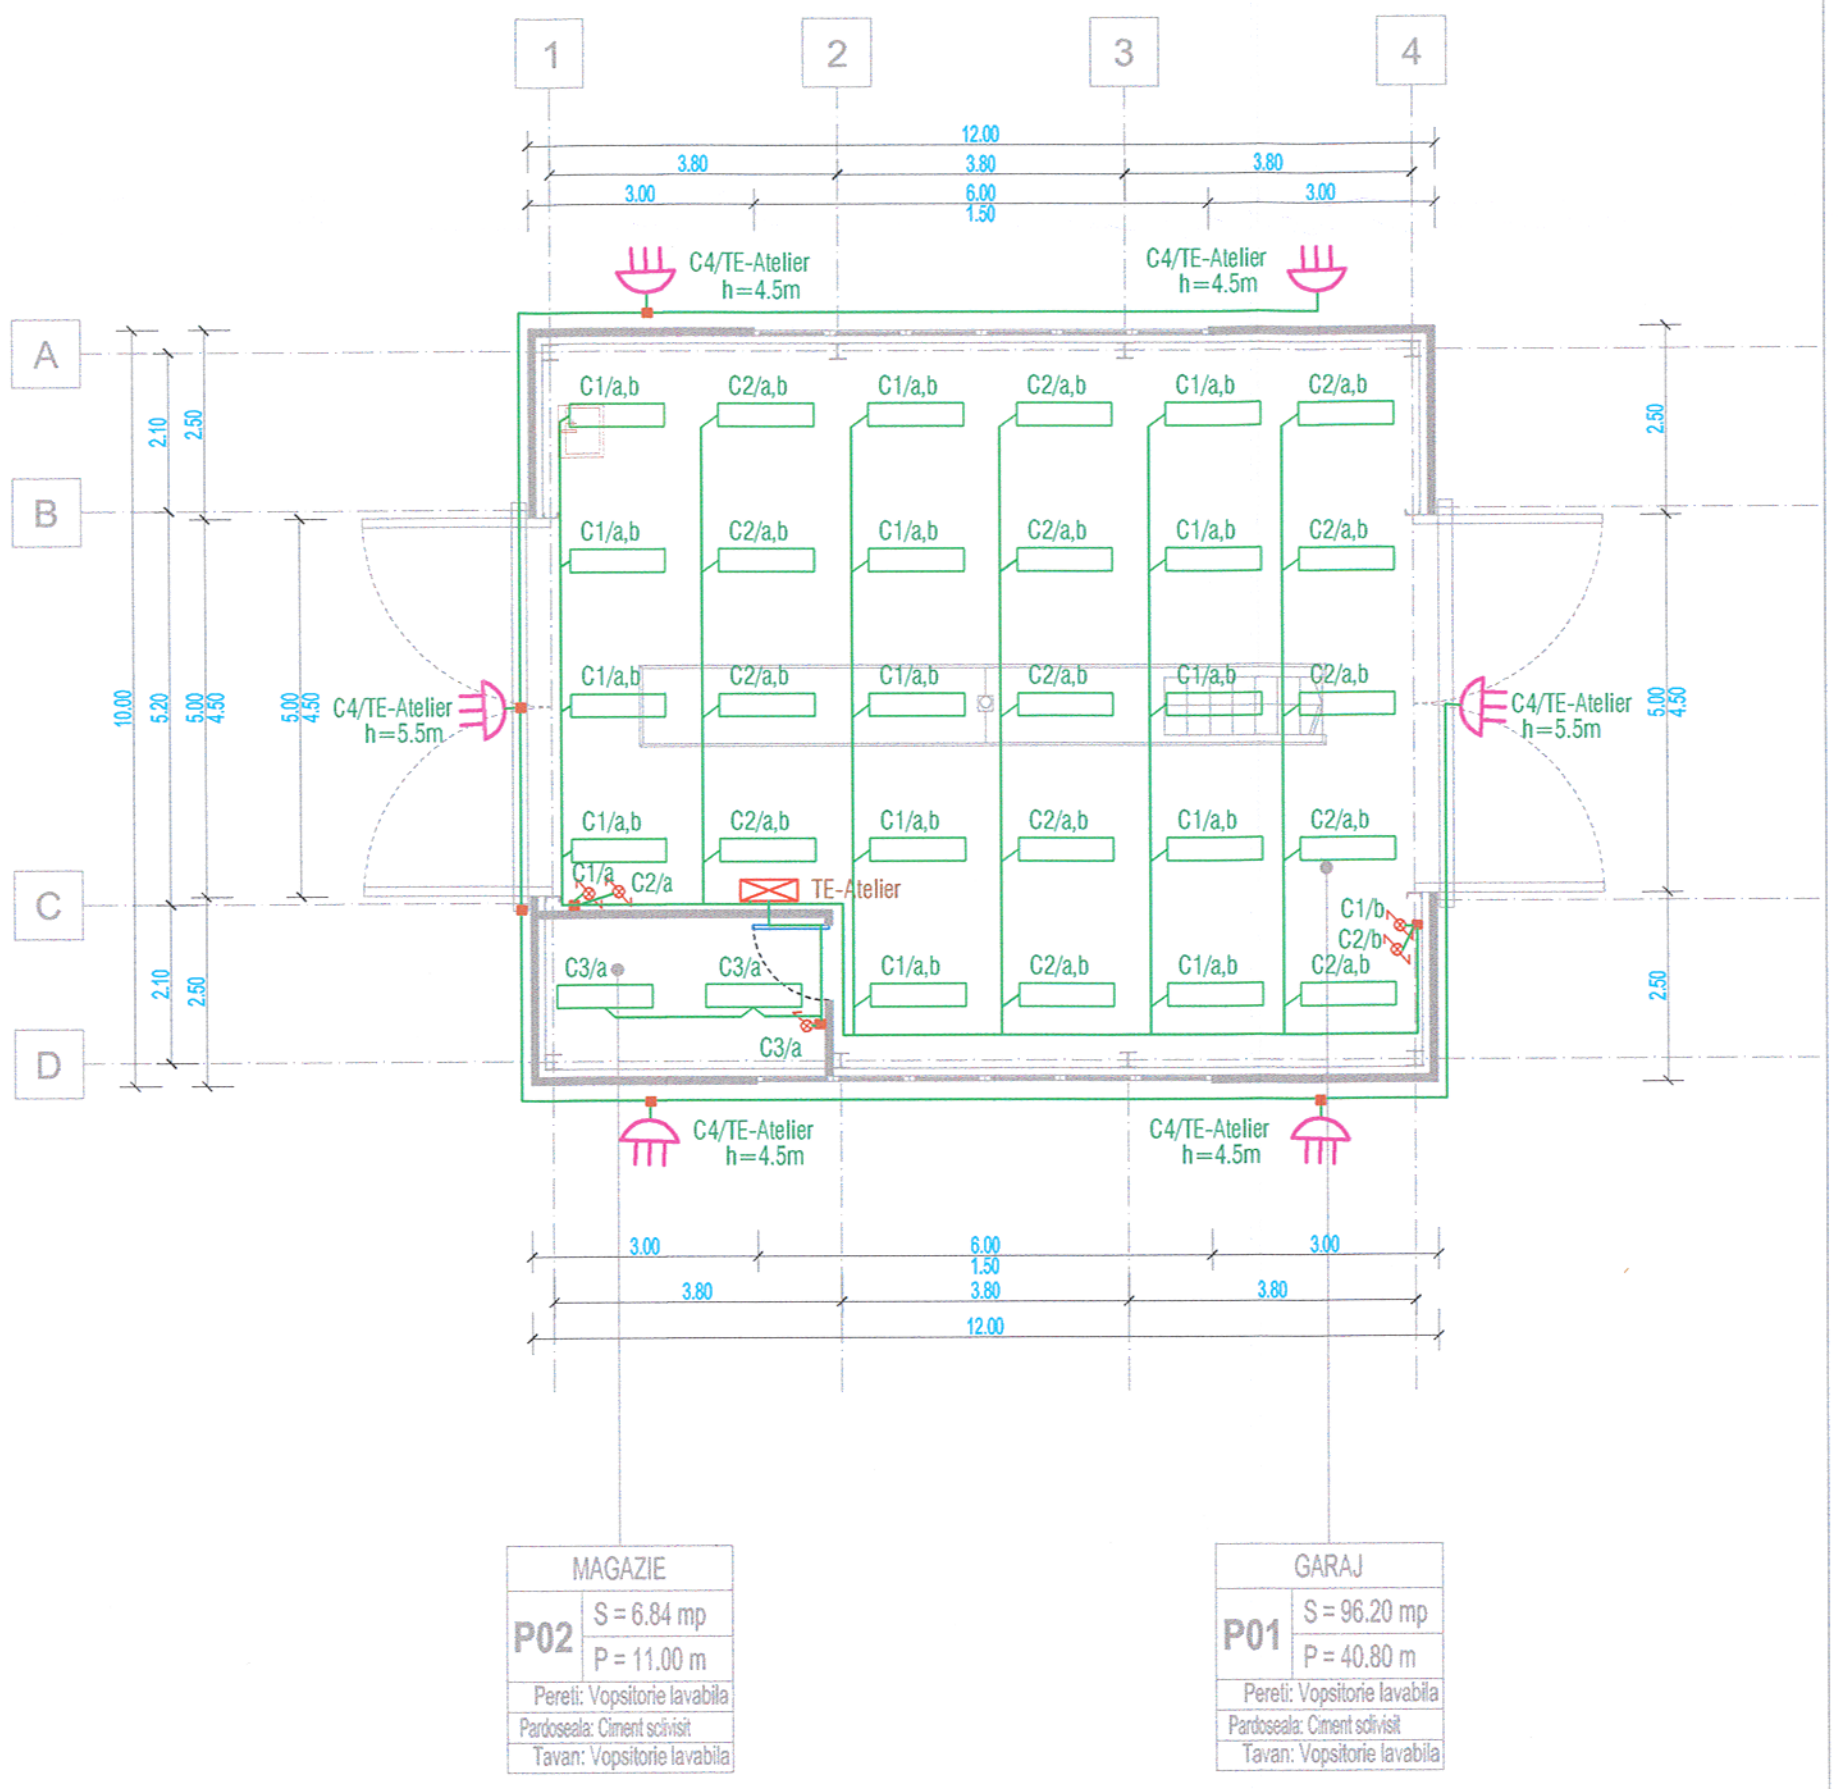

MAGAZIE	
P02	S = 6.84 mp
	P = 11.00 m
Pereti: Vopsitorie lavabila	
Pardoseala: Ciment sclivisit	
Tavan: Vopsitorie lavabila	

GARAJ	
P01	S = 96.20 mp
	P = 40.80 m
Pereti: Vopsitorie lavabila	
Pardoseala: Ciment sclivisit	
Tavan: Vopsitorie lavabila	

LEGENDĂ/LEGENDE:

- Corp de iluminat fluorescent, IP65, 2x36W, 50Hz, montat suspendat
- Fluorescent luminaire, IP65, 2x36W, 50Hz

- Comutator capat 250V,10A
- Switch for stairs, 250V,10A

- Comutator bipolar 250V, 10A
- Bipolar switch, 250V, 10A

- Corp de iluminat cu vapori de sodiu, 250W, 230V,50Hz;
- Lightning unit equipped with sodium lamp, 250W, 230V,50Hz;

- Circuit iluminat
- Lighting circuit

BARBANȚAN I. IOAN
ROMÂNIA
NR. 1756
VERIFICATOR PROIECTE

Verificator / Expert Checker / Expert	Cerința Requirement	Semnătura Signature	Referat / Expertiză Report / Expertise
			855/24.06.2013.

European Investment Bank

MINISTERUL TRANSPORTURILOR

BENEFICIAR / BENEFICIARY :

CFR

COMPANIA NAȚIONALĂ DE CĂI FERATE "CFR" SA

PROIECTANT / DESIGNER: PÖYRY			Data Date	Semnătura Signature
Aprobat Approved	Șef de echipă Team leader	C. Teodorescu	01.2013	
Verificat Checked	Expert Cheie Key Expert	D.A. Stănescu	01.2013	
Subcontractant / Subcontractor VIOTOP				
Aprobat Approved	Adjunct Șef de echipă Deputy Team leader	A.M. Baicu	01.2013	
Proiectat Designed	Inginer Engineer	M. Ciocîrlan	01.2013	

"Reabilitarea liniei c.f. Frontier ă - Curtici - Simeria , parte componentă a coridorului IV Pan - European pentru circula ția trenurilor cu viteză maximă de 160 km/h"
Tronsonul 3: Gurasada - Simeria
"Rehabilitation of the Railway Line Border - Curtici - Simeria , component Part of the IV Pan - European Corridor for the Trains Circulation with maximum speed of 160 km/h"
Section 3: Gurasada - Simeria

Project 9i 35311.1

Faza / Phase: PTh+CS / TD+TS

Denumire desen / Drawing name:

Iluminat Atelier Auto. Hală mentenanță Deva
Deva Maintenance hall. Lighting of AutoWorkshop

Scara / Scale	Revizia / Revision	Cod desen / Drawing Code	Nr / No
1:100	1/05.2013	PT.03.03.26.IE.07.010	10/32