Plan etaj 1

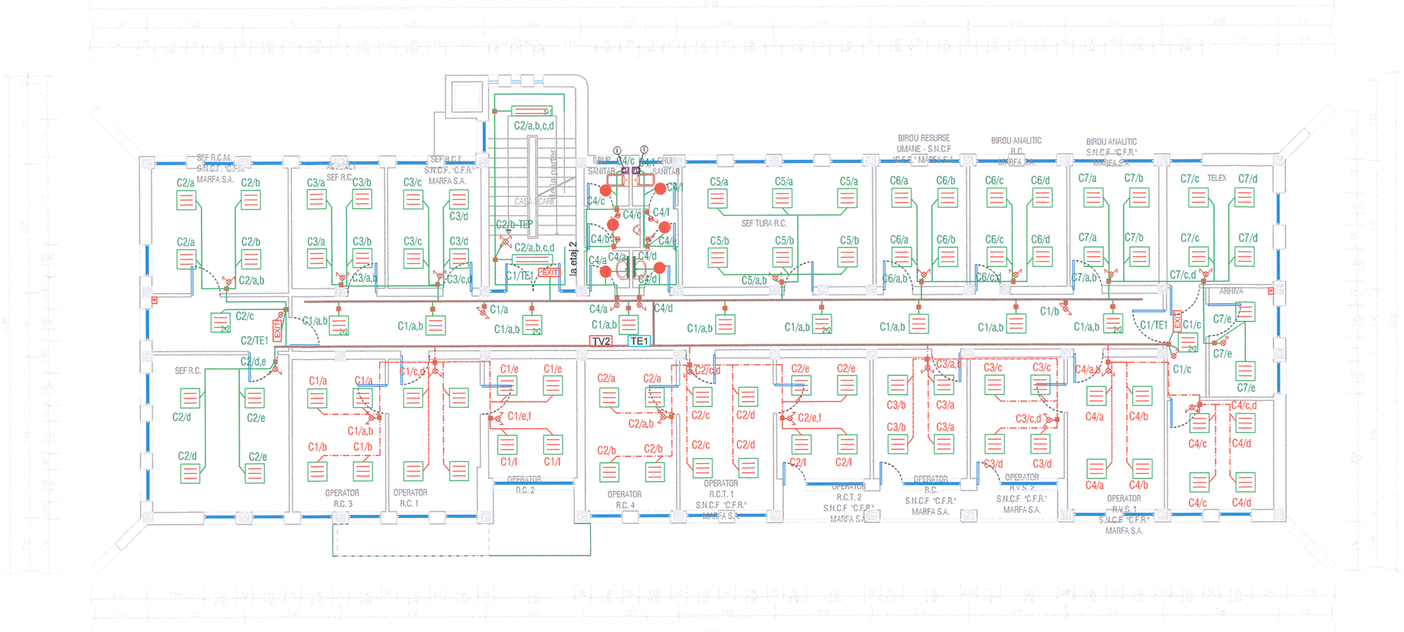

LEGENDA/LEGEND:

- Corp de iluminat echipat cu lămpi tubulare fluorescente 2x36W, 1 lampa alimentata normal, 1 lampa alimentata prin kit back-up 230V,50Hz, clasă I, IP40, montat aparent
  - Fluorescent luminaire, 2x36W, 230V,50Hz, class I, IP 40, with back-up;
- Corp de iluminat echipat cu lămpi tubulare fluorescente 2x36W, 230V,50Hz, clasă I, IP40, montat aparent
  - Fluorescent luminaire, 2x36W, 230V,50Hz, class I, IP 40;
- Corp de iluminat fluorescent, IP65, 2x36W, 50Hz, montat aparent
  - Fluorescent luminaire, IP65, 2x36W, 50Hz
- Corp de iluminat fluorescent, antiex, 2x36W, 50Hz, montat aparent
  - Fluorescent luminaire, antiex, 2x36W, 50Hz
- Corp de iluminat echipat cu lămpi tubulare fluorescente 2x36W, 1 lampa alimentata normal, 1 lampa alimentata prin kit back-up 230V,50Hz, clasă I, IP65, montat aparent
  - Fluorescent luminaire, 2x36W, 230V,50Hz, class I, IP 65, with back-up;
- Corp de iluminat fluorescent,IP44, 1x18W, 50Hz, montat aparent deasupra oglinzii în grupurile sanitare
  - Fluorescent luminaire, IP44, 1x18W, 50Hz
- Corp de iluminat pentru plafon fals echipat cu lămpi tubulare fluorescente, 4x18W, 230V, 50Hz, clasă I, IP40
  - Fluorescent luminaire, 4x18W, 230V, 50Hz, class I, IP 40
- Corp de iluminat fluorescent, 2 lămpi alimentate normal, 2 lămpi alimentate prin kit back-up, 4x18W, 230V, clasă I, IP40
  - Fluorescent luminaire, with back-up, 4x18W, 230V, 50Hz, class I, IP 40;
- Corp de iluminat fluorescent, 4 lămpi alimentate prin kit back-up, 4x18W, 230V, clasă I, IP40
  - Fluorescent luminaire, with back-up, 4x18W, 230V, 50Hz, class I, IP 40;
- -Corp de iluminat tip Downlight 2x26W, IP65/ -Lighting unit type Downlight 2x26W, IP65
- Aplica de perete etansa , IP55, echipata cu sursa de iluminat fluo - compacta cu balast integrat 1x20W 230Vc.a.
  - Tight lamp for wall, IP55, 1x20W, 230Vc.a.
- Corp de iluminat de siguranta pt. evacuare cu kit back-up, acumulator autonomie 1,5h
  - Emergency luminaire with accumulator, 8W, 1.5 hours autonomy,IP40
- Comutator capat 250V,10A
  - Switch for stairs, 250V,10A
- Comutator bipolar 250V, 10A
  - Bipolar switch, 250V, 10A
- Intrerupator bipolar 250V, 10A
  - Monopolar switch 250V, 10A
- Intrerupator bipolar etans 250V, 10A, IP55
  - Tight monopolar switch 250V, 10A
- Întrerupător cruce, 250V,10A
  - Cross switch for stairs, 250V,10A
- Circuit iluminat siguranță
  - Safety lighting circuit
- Circuit iluminat
  - Lighting circuit
- Fascicul circuite
  - Stack circuit

Acest plan anulează și înlocuiește planul nr. PT.03.03.26.IE.06.002 elaborat la data 01.2013.
This layout plan canceled and replaced layout plan no. PT.03.03.26.IE.06.002 prepared on 01.2013.

Verificator / Expert Checker / Expert	Cerința Requirement	Semnătura Signature	Referat / Expertiză Report / Expertise

European Investment Bank

MINISTERUL TRANSPORTURILOR

BENEFICIAR / BENEFICIARY :

COMPANIA NAȚIONALĂ DE CĂI FERATE "CFR" SA

PROIECTANT / DESIGNER: PÖYRY

			Data Date	Semnătura Signature
Aprobat Approved	Şef de echipă Team leader	C. Teodorescu	01.2013	
Verificat Checked	Expert Cheie Key Expert	D.A. Stănescu	01.2013	

Subcontractant / Subcontractor: VIOTOP

Aprobat Approved	Adjunct Şef de echipă Deputy Team leader	A.M. Baicu	01.2013	
Proiectat Designed	Inginer Engineer	M. Ciocîrlan	01.2013	

"Reabilitarea liniei c.f. Frontier ă - Curtici - Simeria , parte componentă a coridorului IV Pan - European pentru circula ția trenurilor cu viteză maximă de 160 km/h" Tronsonul 3: Gurasada - Simeria
"Rehabilitation of the Railway Line Border - Curtici - Simeria , component Part of the IV Pan - European Corridor for the Trains Circulation with maximum speed of 160 km/h" Section 3: Gurasada - Simeria

Project 9i 35311.1

Faza / Phase: PTh+CS / TD+TS

Denumire desen / Drawing name:

Iluminat plan etaj 1 - Regulator circulație Deva
Deva Traffic Controller Building - Lighting plan for first floor

Scara / Scale	Revizia / Revision	Cod desen / Drawing Code	Nr / No
1:100	1/05.2013	PT.03.03.26.IE.06.003	03/24