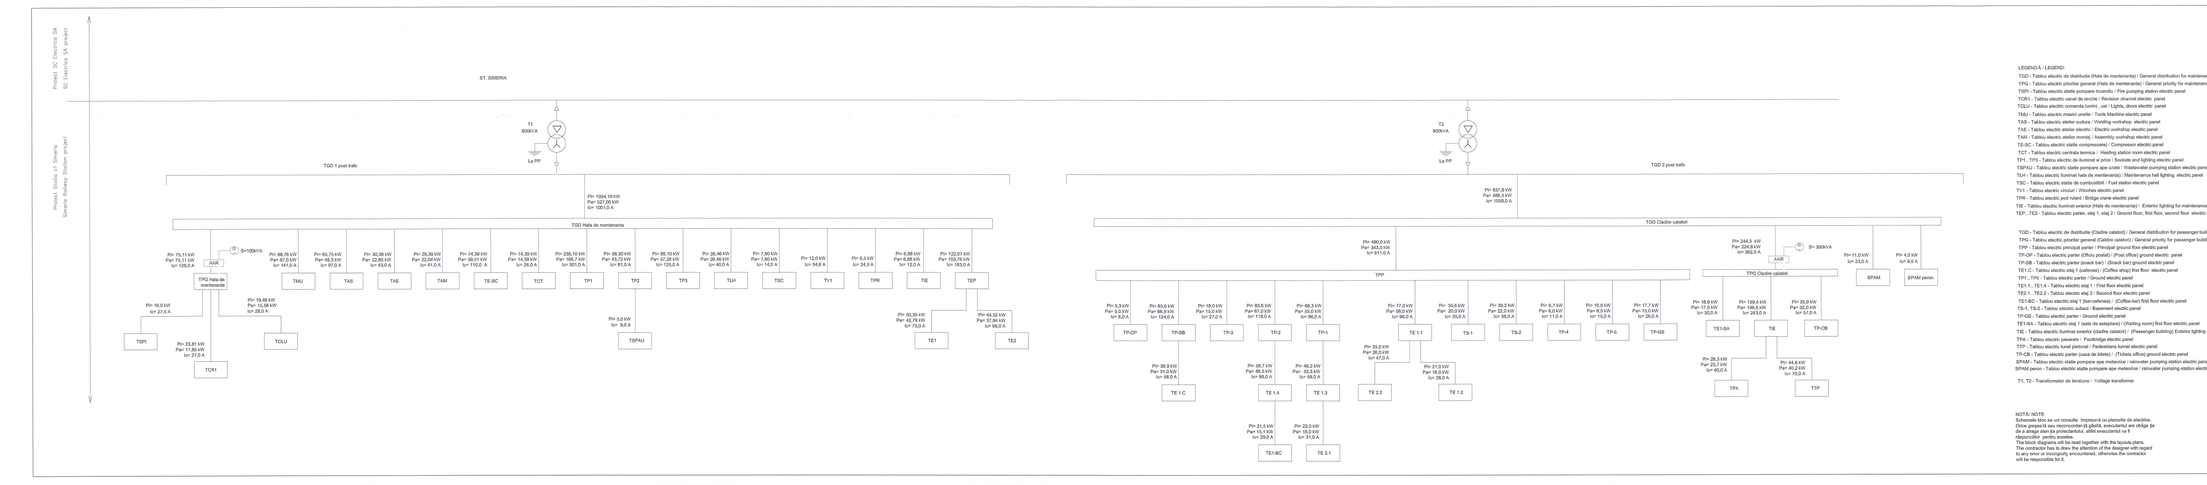

LEGENDA / LEGEND:

TGD - Tablou electric de distributie (Hala de mentenanta) / General distribution for maintenance hall electric panel
TPG - Tablou electric prioritar general (Hala de mentenanta) / General priority for maintenance hall electric panel
TSPI - Tablou electric statie pompare incendiu / Fire pumping station electric panel
TCR1 - Tablou electric canal de revizie / Revision channel electric panel
TCLU - Tablou electric comanda lumini , usi / Lights, doors electric panel
TMU - Tablou electric masini unelte / Tools Machine electric panel
TAS - Tablou electric atelier sudura / Welding workshop electric panel
TAE - Tablou electric atelier electric / Electric workshop electric panel
TAM - Tablou electric atelier montaj / Assembly workshop electric panel
TE-SC - Tablou electric statie compresoare/ / Compressor electric panel
TCT - Tablou electric centrala termica / Heating station room electric panel
TP1 , TP3 - Tablou electric de iluminat si priza / Sockets and lighting electric panel
TSPAU - Tablou electric statie pompare apa uzata / Wastewater pumping station electric panel
TLH - Tablou electric iluminat hala de mentenanta) / Maintenance hall lighting electric panel
TSC - Tablou electric statie de combustibil / Fuel station electric panel
TV1 - Tablou electric vivolue / Winches electric panel
TPK - Tablou electric pod rulant / Bridge crane electric panel
TE - Tablou electric iluminat exterior (Hala de mentenanta)/ / Exterior lighting for maintenance hall electric panel
TEP , TE2 - Tablou electric parter, etaj 1, etaj 2 / Ground floor, first floor, second floor electric panel

TGD - Tablou electric de distributie (Cladire catalot) / General distribution for passenger building electric panel
TPG - Tablou electric prioritar general (Cladire catalot) / General priority for passenger building electric panel
TPP - Tablou electric parter / Principal ground floor electric panel
TP-CP - Tablou electric parter (Oficiu postal) / (Post office) ground electric panel
TP-BB - Tablou electric parter (snack bar) / (Snack bar) ground electric panel
TE1-C - Tablou electric etaj 1 (cafenea) / (Coffee shop) first floor electric panel
TP1 , TP3 - Tablou electric parter / Ground electric panel
TE1-1 , TE1-4 - Tablou electric etaj 1 / First floor electric panel
TE2-1 , TE2-2 - Tablou electric etaj 2 / Second floor electric panel
TE1-BC - Tablou electric etaj 1 (bar-cafenea) / (Coffee-bar) first floor electric panel
TS-1, TS-2 - Tablou electric subsol / Basement electric panel
TP-GS - Tablou electric parter / Ground electric panel
TE1-SA - Tablou electric etaj 1 (sala de asteptare) / (Waiting room) first floor electric panel
TIE - Tablou electric iluminat exterior (cladire catalot) / (Passenger building) Exterior lighting electric panel
TPA - Tablou electric pasarela / Footbridge electric panel
TTP - Tablou electric tunel pietonal / Pedestrian tunnel electric panel
TP-DB - Tablou electric parter (casa de bilete) / (Tickets office) ground electric panel
SPAM - Tablou electric statie pompare ape meteorice / rainwater pumping station electric panel
SPAM perm - Tablou electric statie pompare ape meteorice / rainwater pumping station electric panel for platform

T1, T2 - Transformator de tensiune / Voltage transformer

NOTĂ/ NOTE:
Schemele bloc se vor consulta împreună cu planurile de electrice.
Orice greşeală sau neconcordanţă găsită, executantul are obligaţia de a atrage atenţia (la proiectantului), altfel executantul va fi răspunzător pentru aceeles.
The block diagrams will be read together with the layouts plans.
The contractor has to draw the attention of the designer with regard to any error or inconsistency encountered, otherwise the contractor will be responsible for it.

BARANTIN I. IOAN
NR. 1756

Verificator / Expert Checker / Expert	Cerinţa Requirement	Semnătura Signature	Referat / Expertiză Report / Expertise

European Investment Bank

MINISTERUL TRANSPORTURILOR

BENEFICIAR / BENEFICIARY :

COMPANIA NAŢIONALĂ DE CĂI FERATE "CFR" SA

PROIECTANT / DESIGNER: PÖYRY			Data Date	Semnătura Signature
Aprobat Approved	Şef de echip.ă Team leader	C. Teodorescu	01.2013	
Verificat Checked	Expert Cheie Key Expert	D.A. Stănescu	01.2013	
Subcontractant / Subcontractor MIOTOP				
Aprobat Approved	Adjunct Şef de echip.ă Deputy Team leader	A.M. Balcu	01.2013	
Proiectat Designed	Inginer Engineer	M. Ciocîrlan	01.2013	

"Reabilitarea liniei c.f. Frontier à - Curtici – Simeria , parte componentă a coridorului IV Pan - European pentru circula ţia mărfurilor cu viteză maximă de 160 km/h"
Transonal 3: Gurasada - Simeria
"Rehabilitation of the Railway Line Border - Curtici - Simeria , component Part of the IV Pan - European Corridor for the Trains Circulation with maximum speed of 160 km/h"
Section 3: Gurasada - Simeria

Project 9/ 3531.1.1

Faza / Phase: PTh+CS / TD+TS

Denumire desen / Drawing name:

Schemă bloc de distribuţie - Statia Simeria
Simeria Station - Distribution block diagram

Scara / Scale	Revizia / Revision	Cod desen / Drawing Code	Nr / No
-	-	PT.03.03.26.IE.00.001	01/01