PLAN COFRAJ COTA +6.70 / FORMWORK PLAN +6.70

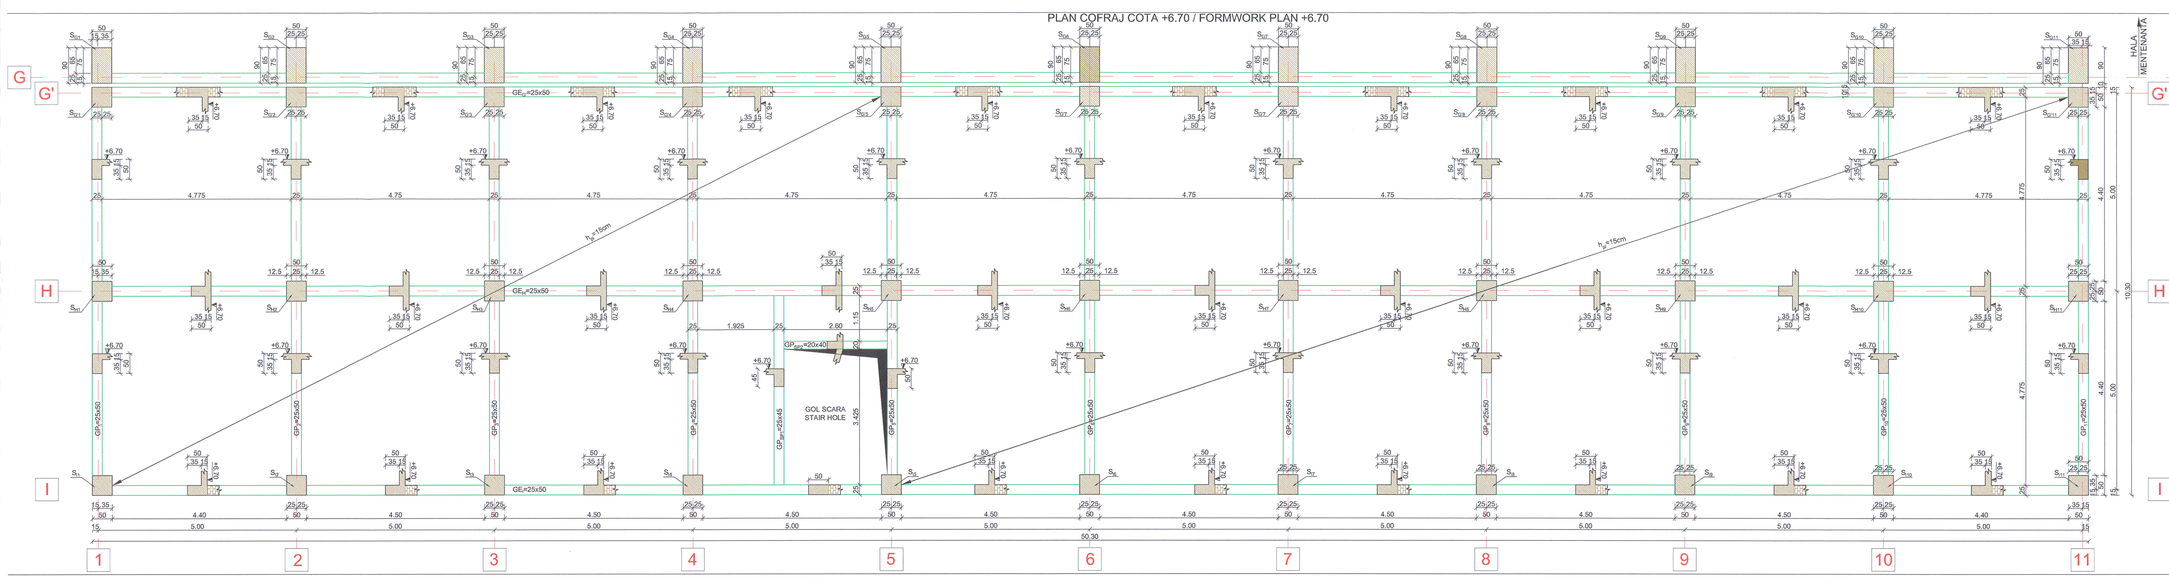

Acest plan anuleaza si inlocuieste planul nr. PT.03.03.28.RE.07.005 elaborat la data 01.2013.

This layout plan canceled and replaced layout plan no. PT.03.03.28.RE.07.005 prepared on 01.2013.

Verificator / Expert Checker / Expert	Cerința Requirement	Semnătura Signature	Referat / Expertiză Report / Expertise

European Investment Bank

MINISTERUL TRANSPORTURILOR

BENEFICIAR / BENEFICIARY :

COMPANIA NAȚIONALĂ DE CĂI FERATE "CFR" SA

PROIECTANT / DESIGNER: PÖYRY			Data Date	Semnătura Signature
Aprobat Approved	Șef de echipă Team leader	C. Teodorescu	01.2013	
Verificat Checked	Expert Cheie Key Expert	R. Witan	01.2013	
Subcontractant / Subcontractor: VIOTOP				
Aprobat Approved	Adjunct Șef de echipă Deputy Team leader	A.M. Baicu	01.2013	
Proiectat Designed	Inginer Engineer	D. Oprescu	01.2013	

"Reabilitarea liniei c.f. Frontier à - Curtici - Simeria , parte componentă a coridorului IV Pan - European pentru circulația treurilor cu viteză maximă de 160 km/h"
Transonul 3: Gurasada - Simeria
"Rehabilitation of the Railway Line Border - Curtici - Simeria , component Part of the IV Pan - European Corridor for the Trains Circulation with maximum speed of 160 km/h"
Section 3: Gurasada - Simeria

Project 9I 35311.1

Faza / Phase: PTh+CS / TD+TS

Denumire desen / Drawing name:
Clădire anexă mentenanță - Plan cofraj cota +6.70 - Stația Simeria /
Maintenance annex building- Formwork plan +6.70 level - Simeria Station

Scara / Scale	Revizia / Revision	Cod desen / Drawing Code	Nr / No
1:50	1/05.2013	PT.03.03.28.RE.07.005	05/15