PLAN AMPLASARE BULOANE/ ANCHOR RODS PLAN

Scara 1:50/ Scale 1:50

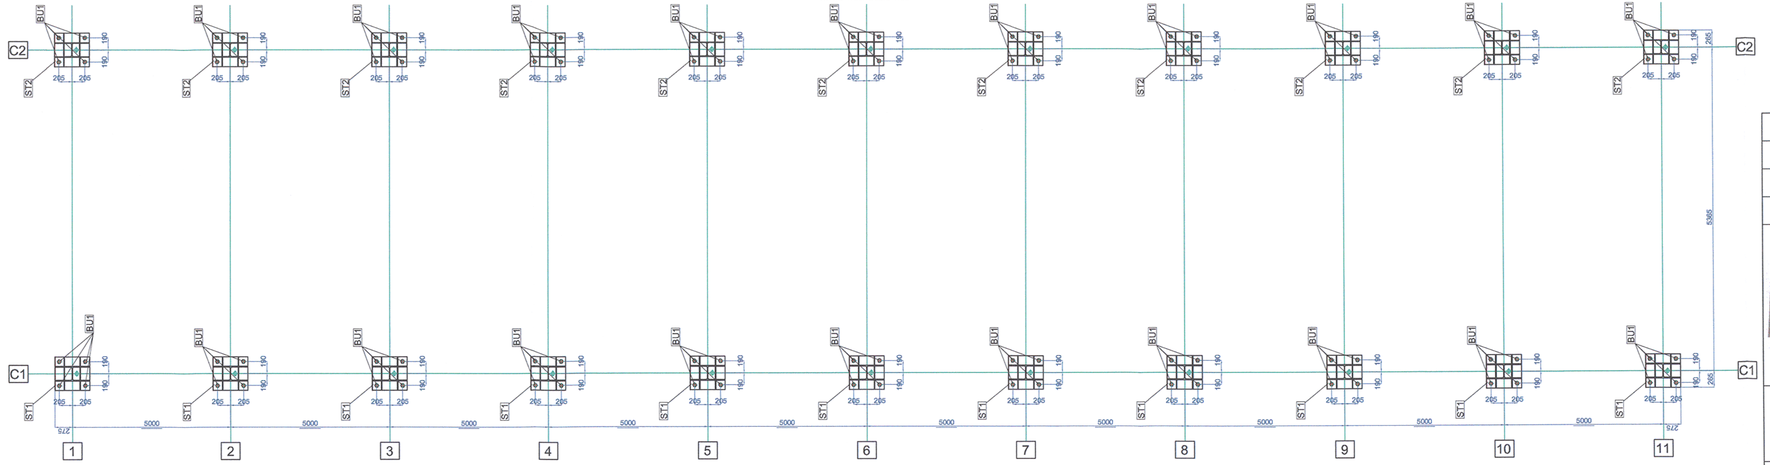

Bulon de ancoraj/
Anchor rod BU1

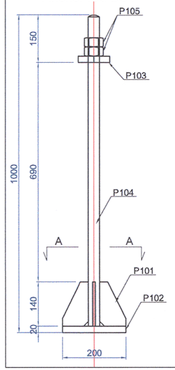

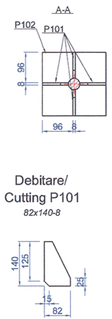

Debitare/
Cutting P101
82x140-8

Debitare/
Cutting P102
200x200-20

Debitare/
Cutting P103
100x100-20

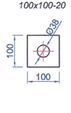

Debitare/
Cutting P104
M36x980

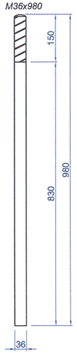

ANCHOR RODS STEEL EXTRACT

Poz	Sectiunea						Lungime	Buc/ elem	Nr. elem	Buc total	G/ml	G/buc	G/elem	G total	Calitate
P101		Tg	8	x	82		140	4	88	352	5.15	0.72	2.88	253.772	S355N
P102		Tg	20	x	200		200	1	88	88	31.40	6.28	6.28	552.64	S355N
P103		Tg	20	x	100		100	1	88	88	15.70	1.57	1.57	138.16	S355N
P104			M36				980	1	88	88	7.99	7.83	7.83	689.058	S355N
P105	piulita IP-M36 STAS 8796/2-77 gr.6							2	88	176	0.37	0.37	0.74	64.94	S355N
													19.30	1,698.57	
Tg = tabla groasa												electrozi	0.29	25.48	
												grund	0.08	6.90	
												TOTAL	19.67	1,730.95	kg

1. Sistemul de protectie anticoroziva va fi de tip alchidic.
2. Grundul se va aserne pe suprafata receptionata, conform Caietului de Sarcini, in doua straturi, masurand 30-40 µm.
3. Stratul intermediar de vopsea va masura 50-60 µm grosime.
4. Stratul de finisare va masura 70-85 µm grosime.
5. Masurarea grosimilor straturilor uscate se va face cu elcometrul.
6. Ultima masuratoare va trebui sa evidentieze o grosime cuprinsa intre 150-185µm.

1. The adopted anticorosive protection is an alkyd system.
2. The primer will laid on surfaces prepared according too the Technical Specifications in 30-40 µm thickness.
3. The intermediary layer will be 50-60 µm thickness.
4. The finishing layer will be 70-85 µm thickness.
5. The measurement of the dried layer thickness will be made with the elcometer.
6. The result of the last measurement must be between 150-185 µm thickness.

VERIFICĂRI ALE LUCRĂRILOR DE CONFECȚII ȘI ALE CONSTRUCȚII LOR METALICE ÎN VEDEREA RECEPȚIEI

Verificarea și examinarea conținutului documentelor de atestare a calității materialelor de asamblere (nituri, șuruburi, piulițe, electrozi), iar în cazul când acestea nu există, constructorul va face încercările necesare determinării calității materialelor folosite.

Verificarea existenței și a conținutului documentației de atestare a materialelor folosite pentru lucrările de construcții metalice.

Verificarea documentelor realizate pe parcursul lucrărilor de montare (documentele proiectantului, procesele verbale de lucrări ascunse).

Verificările necesare pentru recepția preliminară a lucrărilor de construcții metalice ce formează un obiect distinct.

CHECKS OF THE METAL ASSEMBLIES AND METALLIC WORKS IN VIEW OF TAKING-OVER

Check and analysis of the documents certifying the quality of assembly materials (rivets, screws, bolt nuts, electrodes) and if these are not available, the contractor will make the tests necessary to determine the quality of materials utilized.

Checking the availability and content of documentation that certifies the materials utilized at metallic works.

Checking the documents prepared during montage works (documents of the designer, minutes of hidden works).

Checking necessary at the preliminary taking-over of metallic works forming a separate object.

Materiale/Materials:
Otel laminat/Rolled steel: S355N

CLASA DE IMPORTANTA A CONSTRUCTIEI CONFORM P100/1-2006 ESTE (III)
CATEGORIA DE IMPORTANTA CONFORM HG nr. 766/97 este (C)
THE CONSTRUCTION IMPORTANCE CLASS, ACCORDING TO P 100/1-2006, IS (III)
THE IMPORTANCE CATEGORY, ACCORDING TO HG 766/97 IS "C"

Acest plan anuleaza si inlocuieste planul nr. PT.03.03.28.RE.07.015 elaborat la data 01.2013.
This layout plan canceled and replaced layout plan no. PT.03.03.28.RE.07.015 prepared on 01.2013.

Verificator / Expert Checker / Expert	Cerinta Requirement	Semnatura Signature
		Referat / Expertiza Report / Expertise

European Investment Bank

MINISTERUL TRANSPORTURILOR

BENEFICIAR / BENEFICIARY :

COMPANIA NAȚIONALĂ DE CĂI FERATE "CFR" SA

PROIECTANT / DESIGNER: PÖYRY			Data Date	Semnatura Signature
Aprobat Approved	Sef de echipa Team leader	C. Teodorescu	01.2013	
Verificat Checked	Expert Cheie Key Expert	R.Witan	01.2013	
Subcontractant / Subcontractor VIOTOP				
Aprobat Approved	Adjunct Sef de echipa Deputy Team leader	A.M. Baicu	01.2013	
Proiectat Designed	Inginer Engineer	G. Paţilea	01.2013	

Universal remark valid for the entire project
The executants is bound to verify all the information from the plans and from the material lists before ordering any materials and to communicate any disparity to the designer. Other way the designer will not assume the responsibility about the errors in the plans or in the material lists.

Note generala valabila pentru intregul proiect
Executantul este obligat sa verifice informatiile din planuri si din extrasele de laminate inainte de comandarea oricaror materiale si sa comunice orice neconcordanta proiectantului. In caz contrar proiectantul nu isi va asuma responsabilitatea pentru nici o eroare din planuri sau din extrasele de materiale.

"Reabilitarea liniei c.f. Frontier ă - Curtici - Simeria , parte componentă a coridorului IV Pan - European pentru circula ţia trenurilor cu viteză maximă de 160 km/h"
Tronsonul 3: Gurasada-Simeria
"Rehabilitation of the Railway Line Border - Curtici - Simeria , component Part of the IV Pan - European Corridor for the Trains Circulation with maximum speed of 160 km/h"
Section 3: Gurasada-Simeria

Project 9i 35311.1

Faza / Phase: PTH+CS / TD+TS

Denumire desen / Drawing name:
Copertină ax CF L3 - Plan amplasare buloane de ancoraj - Sta ţia Simeria
Canopy L3 ax CF - Anchor rods plan - Simeria Station

Scara / Scale	Revizia / Revision	Cod desen / Drawing Code	Nr / No
1:10; 1:50	1/05.2013	PT.03.03.28.RE.07.015	15/15