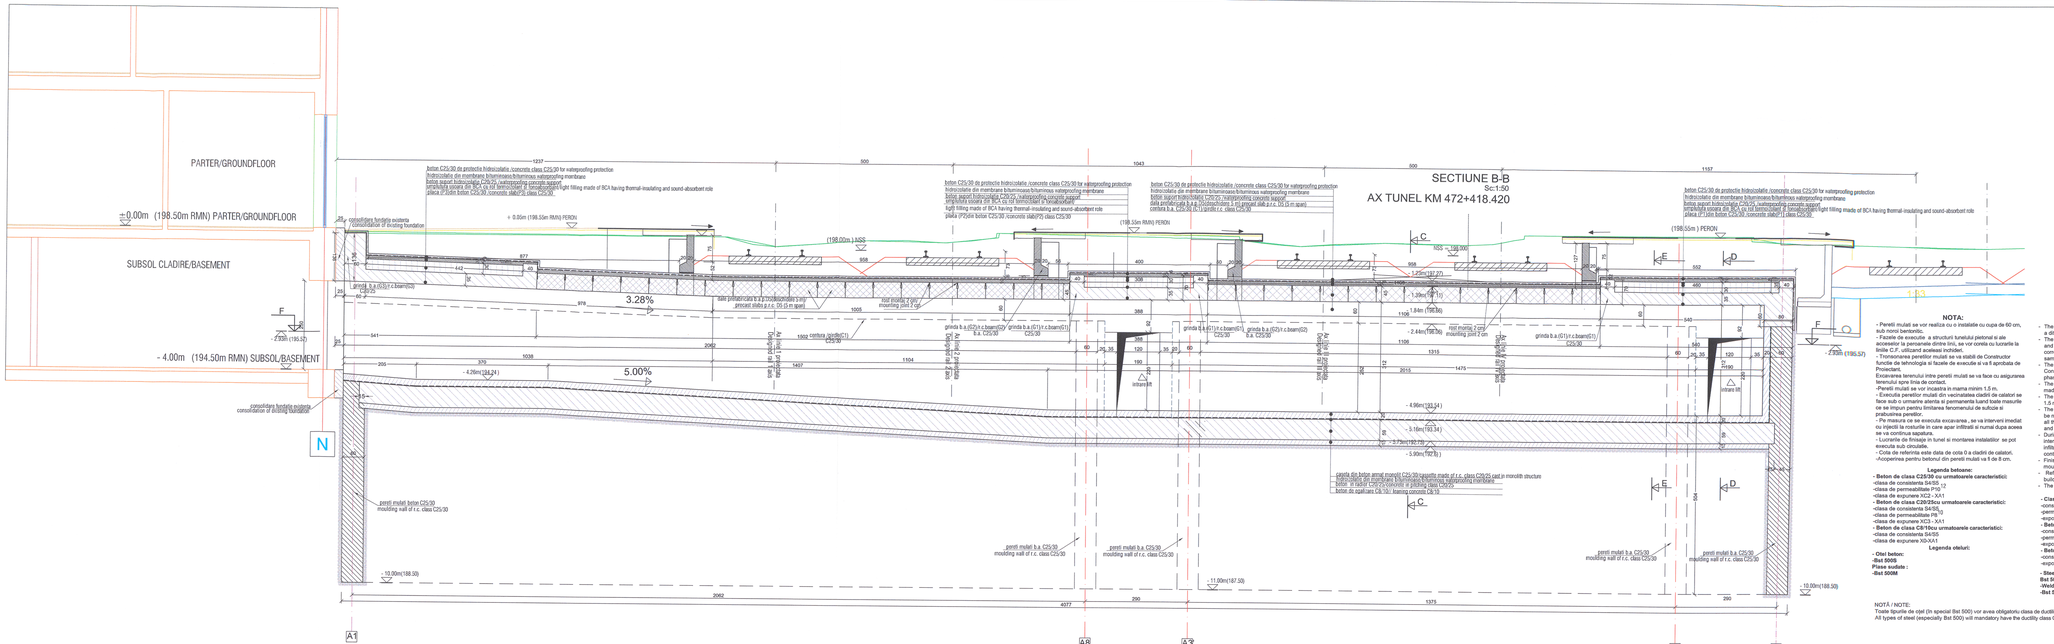


**Acest plan anuleaza si inlocuieste planul nr. PT.03.03.28.RE.15.003 elaborat la data 01.2013.**

**This layout plan canceled and replaced layout plan no. PT.03.03.28.RE.15.003 prepared on 01.2013.**

| Verificator / Expert Checker / Expert | Cerinţa Requirement | Semnătura Signature | Referat / Expertiză Report / Expertise |
|---|---|---|---|
| | | | |

European Investment Bank

MINISTERUL TRANSPORTURILOR

BENEFICIAR / BENEFICIARY :

COMPANIA NAŢIONALĂ DE CĂI FERATE "CFR" SA

| PROIECTANT / DESIGNER: PÖYRY | | | Data Date | Semnătura Signature |
|---|---|---|---|---|
| Aprobat Approved | Şef de echipă Team leader | C. Teodorescu | 01.2013 | |
| Verificat Checked | Expert Cheie Key Expert | R. Witan | 01.2013 | |

Subcontractant / Subcontractor VIOTOP

| Aprobat Approved | Adjunct Şef de echipă Deputy Team leader | A.M. Baicu | 01.2013 | |
|---|---|---|---|---|
| Proiectat Designed | Inginer Engineer | A. Chirita | 01.2013 | |

**"Reabilitarea liniei c.f. Frontier à - Curtici - Simeria, parte componentă a coridorului IV Pan - European pentru circula ţia trenurilor cu viteză maximă de 160 km/h"**
**Tronsonul 3: Gurasada - Simeria**

**"Rehabilitation of the Railway Line Border - Curtici - Simeria , component Part of the IV Pan - European Corridor for the Traine Circulation with maximum speed of 160 km/h"**
**Section 3: Gurasada - Simeria**

*Project 9i 35311.1*

Faza / Phase: PTh+CS / TD+TS

Denumire desen / Drawing name:
Sectiune B-B - Tunel pietonal - Statia Simeria /
Section B-B - Pedestrian tunnel - Simeria Station

| Scara / Scale | Revizia / Revision 1/06.2013 | Cod desen / Drawing Code PT.03.03.28.RE.15.003 | Nr / No 03/09 |
|---|---|---|---|