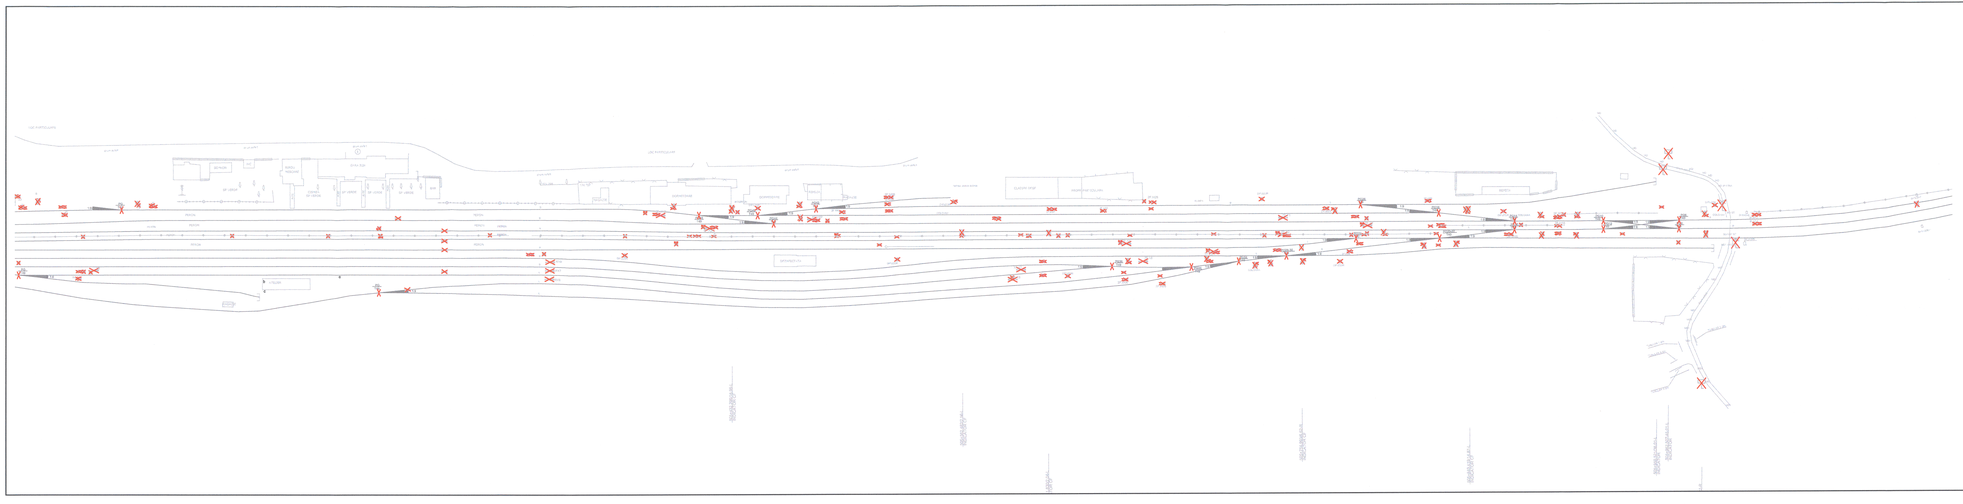

LEGENDA
LEGEND

- ECHIPAMENT DEMONTAT
  DISASSEMBLED EQUIPMENT
- POZITIA HECTOMETRILLIS
  HECTOMETRE POSITION
- DULAP CU ECHIPAMENTE
  CABINET WITH EQUIPMENT
- SEMNAL DE CIRCULATIE EXISTENT
  EXISTING MAIN SIGNAL
- SEMNAL DE MANEVRA EXISTENT
  EXISTING SHUNTING SIGNAL
- PICHET CABLURI EXISTENT
  EXISTING CABLE BOX
- REPER CABLURI EXISTENT
  EXISTING REFERENCE FOR CABLE
- ELECTROMECANISM DE MACAZ EXISTENT
  EXISTING POINT MACHINE
- MUFA DE CABLU
  CABLE JUNCTION

Indice Index	Data Date	Descriere Description	Semnatura Signature	Semnatura Signature	Semnatura Signature	Semnatura Signature
Modificare / Revision	E					
	D					
	C					
	B					
	A					

European Investment Bank

MINISTERUL TRANSPORTURILOR

BENEFICIAR / BENEFICIARY :

COMPANIA NAȚIONALĂ DE CĂI FERATE "CFR" SA

PROIECTANT / DESIGNER: PÖYRY			Data / Date	Semnatura Signature
Aprobat Approved	Sef de echipa Team leader	C. Teodorescu	01.2013	
Verificat Checked	Expert Cheie Key Expert	R. Trommer	01.2013	
Subcontractant / Subcontractor MOTOP				
Aprobat Approved	Adjunct Sef de echipa Deputy Team leader	A.M. Baicu	01.2013	
Proiectat Designed	Inginer Engineer	A. Sopov	01.2013	

"Reabilitarea liniei c.f. Frontieră - Curtici - Simeria, parte componentă a coridorului IV Pan - European pentru circulația trenurilor cu viteză maximă de 160 km/h"
Tronsonul 3 : Gurasada - Simeria

"Rehabilitation of the Railway Line Border - Curtici - Simeria, component Part of the IV Pan - European Corridor for the Trains Circulation with maximum speed of 160 km/h"
Section 3 : Gurasada - Simeria

Project 9i 35311.1

Faza / Phase: PTh +CS / TD + TS

Denumire desen / Drawing Title

Plan demontare Statia ILIA /
ILIA Station - Disassembly plan
km 503+950 - km 505+050

Scara / Scale	Revizia / Revision	Cod desen / Drawing Code	Nr / No
1:1000	1/16.05.2013	PT.03.04.22.SM.042	04/08