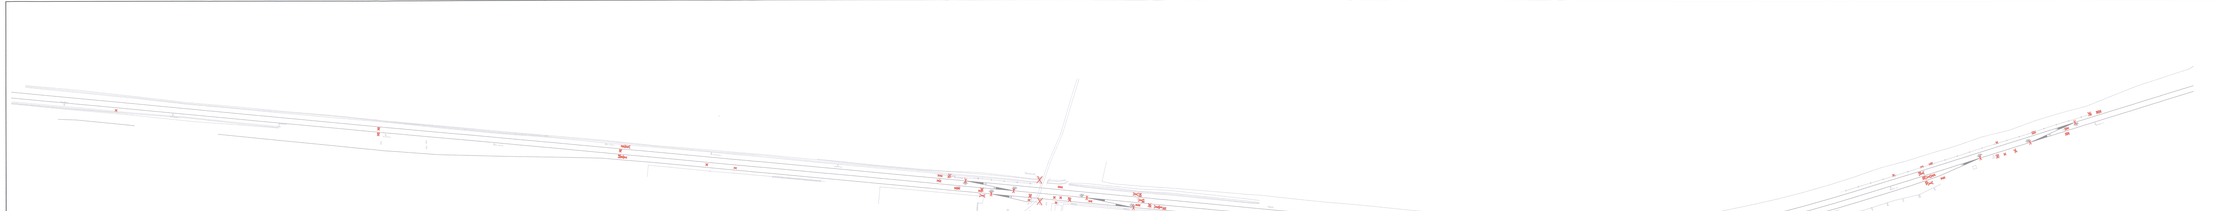

LEGENDA
LEGEND

1 - EXISTAREA CEASTAFET / EXISTING CATENARY
2 - POSTA METALICA PENTRU METINERE PE POSTUL EXISTENT / METAL POST FOR CATENARY FIXING ON EXISTING POST
3 - CONSOLA METALICA EXISTENTA / EXISTING CANTILEVER
4 - POSTUL EXISTENT / EXISTING POST
5 - POSTUL CU LUMINA EXISTENT / EXISTING LIGHTING POST
6 - CABLU ALIMENTARE EXISTENT / EXISTING POWER CABLE
7 - ELECTROMAGNETE DE GACIU EXISTENT / EXISTING GAUNTLETS
8 - BARIERA CABLU / CABLE BARRIER

Indice / Index	Data / Date	Descriere / Description	Semnatura / Signature	Semnatura / Signature	Semnatura / Signature	Semnatura / Signature
Modificare / Revision	E					
	D					
	C					
	B					
	A					

European Investment Bank

MINISTERUL TRANSPORTURILOR

BENEFICIAR / BENEFICIARY :

COMPANIA NATIONALA DE CAI FERATE "CFR" SA

PROIECTANT / DESIGNER: PÖYRY		Data / Date	Semnatura / Signature
Aprobat / Approved	Şef de echipa / Team leader	C. Teodorescu	01.2013
Verificat / Checked	Expert Cheie / Key Expert	R. Trommer	01.2013
Subcontractant / Subcontractor: VIOTOP			
Aprobat / Approved	Adjunct Şef de echipa / Deputy team leader	A.M. Balcu	01.2013
Proiectat / Designed	Inginer / Engineer	A. Bojacv	01.2013

"Reabilitarea liniei c.f. Predeal - Curtici - Sinaia, parte componentă a coridorului V Pan - European pentru circulația trenurilor cu viteză maximă de 160 km/h"
Romania - Romania

"Rehabilitation of the Railway Line Border - Curtici - Sinaia, component Part of the V Pan - European Corridor for the Trains Circulation with maximum speed of 160 km/h"
Romania - Romania

Proiect Nr
3531T.1.1

Faza / Phase:
PTh +CS / TD + TE

Denumire desen / Drawing Title:

Plan demontare Statia IUA /
IUA Station - Disassembly plan
km 508+700 - km 510+700

Scara / Scale	Revizia / Revision	Cod desen / Drawing Code	Nr / No
1:1000	1/16.05.2013	PT.03.04.22.BM.046	08/68