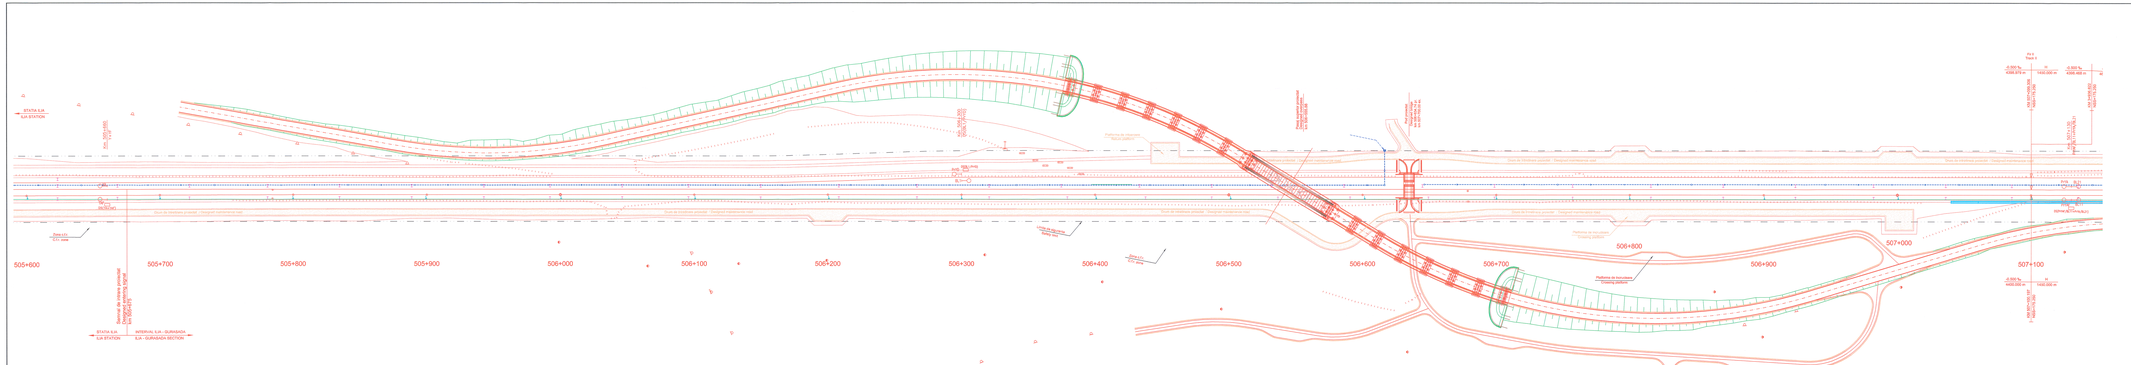

LEGENDA / LEGEND

- CABLU SUBTERAN CU FIBRE OPTICE/ UNDERGROUND CABLE WITH OPTICAL FIBERS
- CABLU CU FIBRE OPTICE POZAT IN PERON/ UNDERGROUND CABLE WITH OPTICAL FIBERS IN PLATFORM
- CABLU CU FIBRE OPTICE POZAT IN CANAL/ UNDERGROUND CABLE WITH OPTICAL FIBERS IN DUCT
- MARKER ELECTRONIC PENTRU LOCALIZAREA CABLULUI SUBTERAN CU FIBRE OPTICE / ELECTRONIC MARKER FOR LOCALIZATION OF THE UNDERGROUND CABLE WITH OPTICAL FIBERS
- CAMERETA / MANHOLE
- CAMERA DE TRAGERE TIP X + MUFA DE CONTINUITATE/ X TYPE MANHOLE WITH CONTINUITY CONNECTION
- CAMERA DE TRAGERE TIP X + MUFA DE DERIVATIE/ X TYPE MANHOLE WITH BRANCH CONNECTION
- CAMERA DE TRAGERE TIP X / X TYPE MANHOLE
- CABLU SUBTERAN CU FIBRE OPTICE PENTRU SUPRAVEGHEREA VIDEO/ UNDERGROUND CABLE WITH OPTICAL FIBERS FOR VIDEO SURVEILLANCE CAMERA
- CABLU SUBTERAN PENTRU ALIMENTAREA CAMEREI DE SUPRAVEGHERE VIDEO/ UNDERGROUND CABLE FOR POWER SUPPLY OF THE VIDEO SURVEILLANCE CAMERA
- VIDEO DE SUPRAVEGHERE/ VIDEO SURVEILLANCE CAMERA
- STALP PROIECTAT PENTRU CAMERA VIDEO DE SUPRAVEGHERE/ DESIGNED POLE FOR THE VIDEO SURVEILLANCE CAMERA

Indice / Index	Data / Date	Descriere / Description	Semnatura / Signature	Semnatura / Signature	Semnatura / Signature	Semnatura / Signature
Modificare / Revision	E					
	D					
	C					
	B					
	A					

European Investment Bank

MINISTERUL TRANSPORTURILOR

BENEFICIAR / BENEFICIARY :

COMPANIA NAȚIONALĂ DE CĂI FERATE "CFR" SA

PROIECTANT / DESIGNER: PÖYRY

			Data / Date	Semnatura / Signature
Aprobat / Approved	Sef de echipa / Team leader	C. Teodorescu	01.2013	
Verificat / Checked	Expert Cheie / Key Expert	R. Trommer	01.2013	

Subcontractant / Subcontractor: MOTOP

Aprobat / Approved	Adjunct Sef de echipa / Deputy Team leader	A.M. Baicu	01.2013	
Proiectat / Designed	Inginer / Engineer	A. Sopov	01.2013	

"Reabilitarea liniei c.f. Frontiera - Curtici - Simeria, parte componentă a coridorului IV Pan - European pentru circulația cu viteza maximă de 160 km/h"
Tronsonul 2 : Gurahada - Simeria

"Rehabilitation of the Railway Line Border - Curtici - Simeria, component Part of the IV Pan - European Corridor for Traffic Circulation with maximum speed of 160 km/h"
Section 2 : Gurahada - Simeria

Proiect Nr / 3531 f. 1

Faza / Phase: PTs =CS / TD + TD

Denumire desen / Drawing Title :

Plan de situație cablu FO subteran pentru semnalizări - Stația ILIA / ILIA Station - Layout plan underground cable with OF for signalling km 505+600 - km 507+150

Scara / Scale	Revizia / Revision	Cod desen / Drawing Code	Nr / No.
1:1000	1/16.05.2013	PT.03.04.22.SM.027	06/08