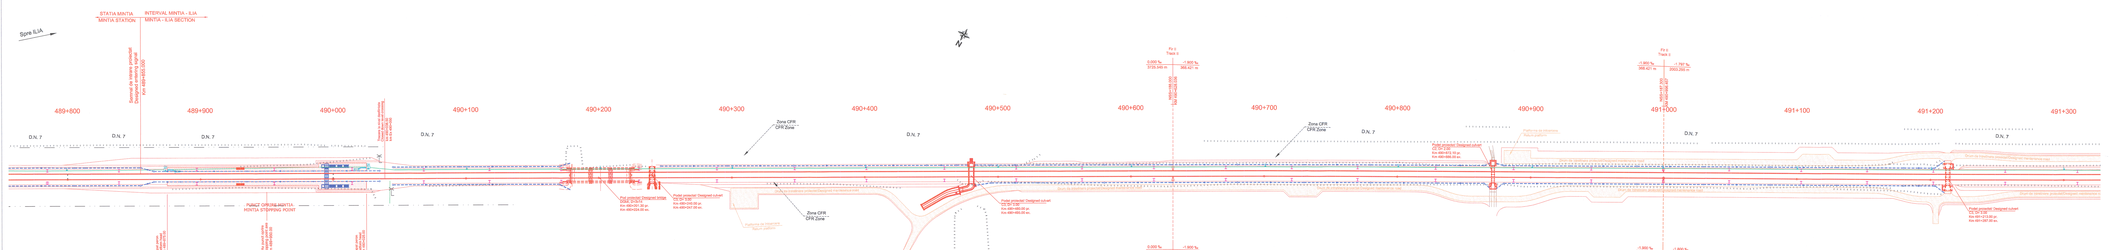

LEGENDA / LEGEND

- CABLU SUBTERAN CU FIBRE OPTICE / UNDERGROUND CABLE WITH OPTICAL FIBERS
- CABLU CU FIBRE OPTICE POZAT IN PERON/ UNDERGROUND CABLE WITH OPTICAL FIBERS IN PLATFORM
- CABLU CU FIBRE OPTICE POZAT IN CANAL/ UNDERGROUND CABLE WITH OPTICAL FIBERS IN DUCT
- MARKER ELECTRONIC PENTRU LOCALIZAREA CABLULUI SUBTERAN CU FIBRE OPTICE / ELECTRONIC MARKER FOR LOCATIZATION OF THE UNDERGROUND CABLE WITH OPTICAL FIBERS
- CAMERETA / MANHOLE
- CTXAMC — CAMERA DE TRAGERE TIP X + MUFA DE CONTINUITATE/ X TYPE MANHOLE WITH CONTINUITY CONNECTION
- CTXAMD — CAMERA DE TRAGERE TIP X + MUFA DE DERIVATIE/ X TYPE MANHOLE WITH BRANCH CONNECTION
- CTX — CAMERA DE TRAGERE TIP X / X-TYPE MANHOLE
- CABLU SUBTERAN CU FIBRE OPTICE PENTRU ALIMENTAREA ECHIPAMENTELOR VIDEO/ UNDERGROUND CABLE WITH OPTICAL FIBERS FOR VIDEO SURVEILLANCE CAMERA
- CABLU SUBTERAN PENTRU ALIMENTAREA CAMEREI VIDEO/ UNDERGROUND CABLE FOR POWER SUPPLY OF THE VIDEO SURVEILLANCE CAMERA
- VIDEO DE SUPRAVEGHERE/ VIDEO SURVEILLANCE CAMERA
- STALP PROIECTAT PENTRU CAMERA VIDEO DE SUPRAVEGHERE/ DESIGNED POLE FOR THE VIDEO SURVEILLANCE CAMERA

Indice / Index	Data / Date	Descriere / Description	Semnatura / Signature	Semnatura / Signature	Semnatura / Signature	Semnatura / Signature
Modificare / Revision E						
D						
C						
B						
A						

European Investment Bank

MINISTERUL TRANSPORTURILOR

BENEFICIAR / BENEFICIARY:

COMPANIA NAȚIONALĂ DE CĂI FERATE "CFR" SA

PROIECTANT / DESIGNER: PÖYRY

			Data / Date	Semnatura / Signature
Aprobat / Approved	Sef de echipa / Team leader	C. Teodorescu	01.2013	
Verificat / Checked	Expert Cheie / Key Expert	R. Trommer	01.2013	

Subcontractant / Subcontractor: MIOTOP

Aprobat / Approved	Adjunct Sef de echipa / Deputy Team leader	A.M. Baicu	01.2013	
Proiectat / Designed	Inginer / Engineer	A. Sopov	01.2013	

"Reabilitarea liniei c.f. Frontiera - Curtici - Simeria, parte componenta a coridorului IV Pan - European Coridorul Frontiera - Curtici - Simeria cu viteza maxima de 160 km/h"
Tronsonul 2 : Curtea de - Simeria
"Rehabilitation of the Railway Line Border - Curtici - Simeria, component Part of the IV Pan - European Corridor Border - Curtici - Simeria with maximum speed of 160 km/h"
Section 2 : Curtea de - Simeria

Proiect Nr. 3531/1.1

Faza / Phase: PTh +CS / TD + TS

Denumire desen / Drawing Title :
Plan de situatie cablu FO subteran pentru semnalizări - Statia MINTIA / MINTIA Station - Layout plan underground cable with OF for signalling
km 489+750 - km 491+300

Scara / Scale	Revizia / Revision	Cod desen / Drawing Code	Nr / No
1:1000	1/16.05.2013	PT.03.04.24.SM.033	06/11