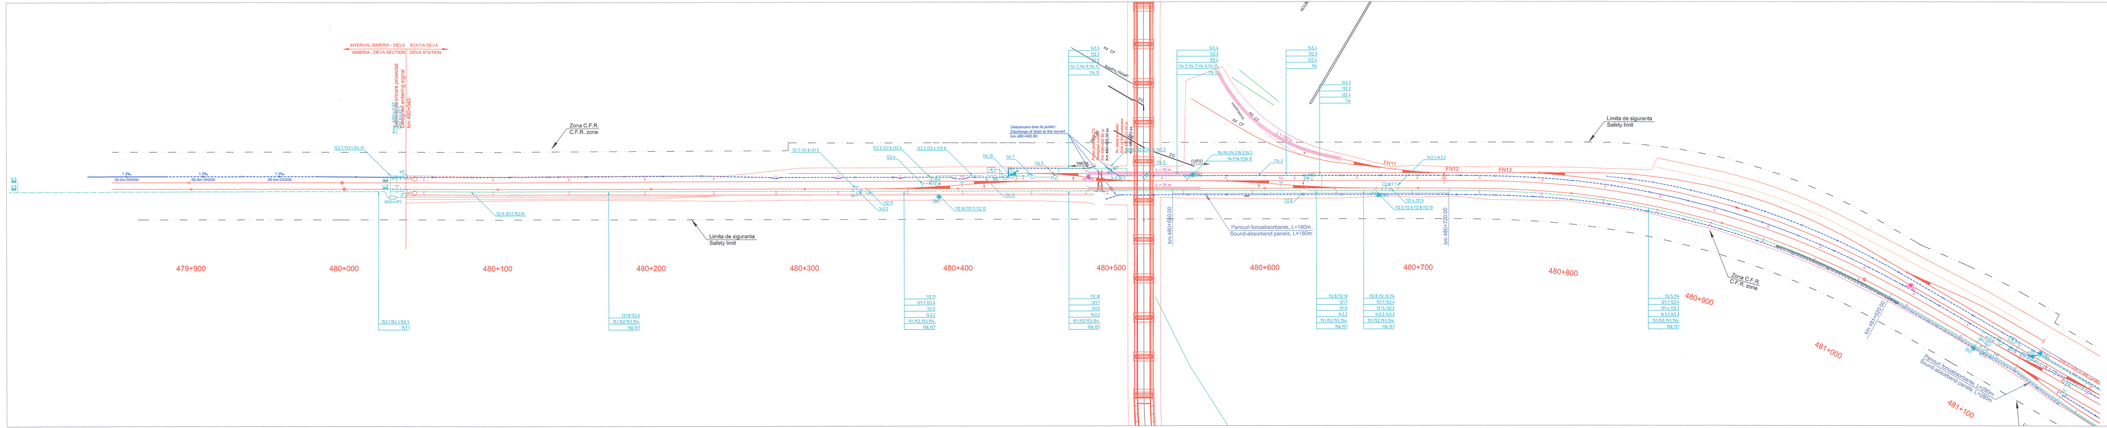

LEGENDA
LEGEND

- SEMNAL DE CIRCULATIE
  MAIN SIGNAL
- SEMNAL DE MANEVRA
  SHUNTING SIGNAL
- SEMNAL AVERTIZARE RUTIERA CU BEMBNARIERA
  ROAD WARNING SIGNAL WITH HALF BARRIER
- SEMNAL DE AVARIE
  DAMAGE SIGNAL
- OPRITOR
  BUFFER STOP
- PUNCT DE ACTIONAREM DE MACAZ
  POINT MACHINE
- SABOT DE DERAIERE
  DERAILER
- DUCAP CU ECHIPAMENTE
  CAPSTAN WITH EQUIPMENT
- JOANTA IZOLANTA
  JOINTS ISOLATED
- JOANTA IZOLANTA FARA GABARIT
  GAUGELESS INSULATING JOINT
- CUTIE APARATAJ PENTRU CIRCUITELE DE CALE-CAP ALIMENTARE
  CASE FURNCLAI WITH SUPPLY CIRCUITS
- CUTIE APARATAJ PENTRU CIRCUITELE DE CALE-CAP RELEU
  CASE FURNCLAI WITH RELAY CIRCUITS
- DISTRIBUITOR DE CABLURI
  DISTRIBUTOR BOX
- CAMERA DE TRAGERE
  PULL BOX
- TRASEU CABLU IN SAPATURA
  CABLE TRENCH
- CANAL DE CABLURI
  CABLE DUCT
- CANAL DE CABLURI IN PERON
  CABLE DUCT IN PLATFORM
- SUBTRAVERSARE
  UNDERCROSSING
- 65kV NUMARUL CABLULUI PRINCIPAL
  NUMBER OF THE PRINCIPAL CABLE
- Reprezinta capatul statiei in care este folosit cablul
  Shows the station where the cable is used in the station
  - 1 Cablu in capatul A al statiei
    Cable in A end of the station
  - 2 Cablu in capatul Y al statiei
    Cable in Y end of the station
- Reprezinta instalatiile din statie pentru care este folosit cablul
  Shows the signalling equipment where the cable is used
  - 1 Cablu pentru electromecanisme de macaz
    Cable for the point machines
  - 2 Cablu pentru circuite de cale - cap rosu/alb
    Cable for the track circuits - red/white end
  - 3 Cablu pentru circuite de cale - cap albastru
    Cable for the track circuits - supply end
  - 4 Cablu pentru semnale de circulatie si manevra
    Cable for the main signals and shunting signals
  - 5 Cablu pentru semnale de intrare, IBL si BLAT
    Cable for the entry signals, IBL and BLAT
- 65kV Reprezinta numarul de ordine al cablului principal
  Shows the current number of the principal cable
- CABLU SECUNDAR RAMIFICAT DIN CABLUL PRINCIPAL
  SECONDARY CABLE DERIVED FROM PRINCIPAL CABLE
- 65kV Reprezinta numarul de ordine al cablului secundar
  Shows the current number of the secondary cable

Indice Index	Data Date	Descriere Description	Semnatura Signature	Semnatura Signature	Semnatura Signature	Semnatura Signature
Modificari / Revision E						
D						
C						
B						
A						

European Investment Bank

MINISTERUL TRANSPORTURILOR

BENEFICIAR / BENEFICIARY :

COMPANIA NATIONALA DE CĂI FERATE "CFR" SA

PROIECTANT / DESIGNER: PÖYRY		Data / Date	Semnatura Signature
Aprobat Approved	Sef de echipa Team leader	C. Teodorescu	01.2013
Verificat Checked	Expert Cheie Key Expert	R. Trommer	01.2013
Subcontractant / Subcontractor: VIOTOP			
Aprobat Approved	Adjunct Sef de echipa Deputy Team leader	A.M. Baicu	01.2013
Proiectat Designed	Inginer Engineer	A. Sopov	01.2013

"Reabilitarea liniei c.f. Frontiera - Curtici - Simeria, parte componentă a coridorului IV Pan - European pentru circulaţia trenurilor cu viteză maximă de 160 km/h"
Tronsonul 3 : Curtea de Arges - Simeria
"Rehabilitation of the Railway Line Frontiera - Curtici - Simeria, component Part of the IV Pan - European Corridor for the Trains Circulation with maximum speed of 160 km/h"
Section 3 : Curtea de Arges - Simeria

Proiect 9i 35311 f

Faza / Phase: PTh +CS / TD + TS

Denumire desen / Drawing Title :
Plan de situatie - Statia DEVA /
DEVA Station Layout Plan
km 479+650 - km 481+150

Scara / Scale	Revizia / Revision	Cod desen / Drawing Code	Nr / No
1:1000	1/16.05.2013	PT.03.04.26.SM.004	03/06