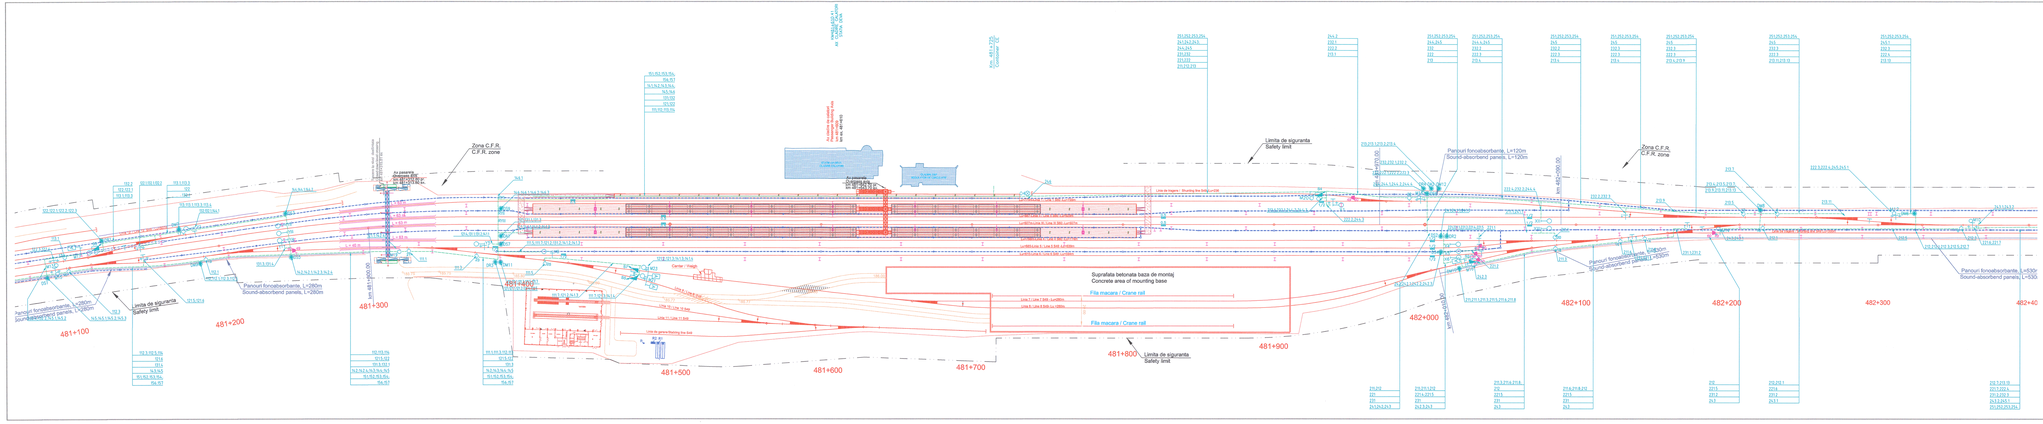

LEGENDA
LEGEND

- SEMNAL DE CIRCULATIE
  MAIN SIGNAL
- SEMNAL DE MANEVRA
  SHUNTING SIGNAL
- SEMNAL AVERTIZARE RUTIERA CU BEMBAREREA
  ROAD TRAFFIC WARNING SIGNAL WITH HALF BARRIER
- SEMNAL DE ACARE
  STOP SIGNAL
- OPRITOR
  BUFFER STOP
- ELECTROMECANISM DE MACAZ
  POINT MACHINE
- ACCES DE SERVICIERE
  GERALDE
- DULAP DU ECHIPAMENTE
  CABINET WITH EQUIPMENT
- JANTE IZOLANTE
  INSULATED JOINT
- JANTE IZOLANTE FARA DABARIT
  GAUGELESS INSULATING JOINT
- CUTIE APARATU PENTRU DECUPLE DE CALE-CAP KLEINTARE
  TRACK CIRCUIT BOX- SURPLUS END
- CUTIE APARATU PENTRU DECUPLE DE CALE-CAP RELEU
  TRACK CIRCUIT BOX- REDDING END
- DISTRIBUITOR DE CABLURI
  DISTRIBUTOR BOX
- CAMERA DE TRAGERE
  PULL BOX
- TRASEU CABLU IN BANKETURA
  CABLE TRENCH
- CANAL DE CABLURI
  CABLE DUCT
- CANAL DE CABLURI IN PERON
  CABLE DUCT IN PLATFORM
- SUBTERAN/SERARE
  UNDERGROUND
- NUMAROL CABLULUI PRINCIPAL
  NUMBER OF THE PRINCIPAL CABLE
- Reprezinta numarul atribuit in cancelaria Biroului cablul
  Shows the number assigned in the office of the cable
  - Cablu in capatul X al statiei
    Cable in X end of the station
  - Cablu in capatul Y al statiei
    Cable in Y end of the station
- b Reprezinta instalatia de semnalizare pentru care este folosit cablul
  Shows the signalling equipment where the cable is used
  - 1 Cablu pentru electromecanismele de macaz
    Cable for the point machines
  - 2 Cablu pentru circuite de cale - cap releelor
    Cable for the track circuits - supply end
  - 3 Cablu pentru circuite de cale - capa alimentare
    Cable for the track circuits - supply end
  - 4 Cablu pentru semnale de circulatie si manevra
    Cable for the main signals and shunting signals
  - 5 Cablu pentru semnale de intrare, B.A.B.Ar.N.T
    Cable for the entry signals, AB, and ALC
- c Reprezinta numarul de ordine al cablului principal
  Shows the current number of the principal cable
- dbc c CABLUL SECUNDAR RAMIFICAT DIN CABLUL PRINCIPAL abc
  SECONDARY CABLE BRANCHED FROM PRINCIPAL CABLE abc
- d Reprezinta numarul de ordine al cablului secundar
  Shows the current number of the secondary cable

Modificarea / Revision	Indice Index	Data Date	Descriere Description	Semnatura Signature	Semnatura Signature	Semnatura Signature	Semnatura Signature
	E						
	D						
	C						
	B						
	A						

European Investment Bank

MINISTERUL TRANSPORTURILOR

BENEFICIAR / BENEFICIARY :

COMPANIA NATIONALA DE CAI FERATE "CFR" SA

PROIECTANT / DESIGNER: PÖYRY		Data / Date	Semnatura Signature
Aprobat Approved	Sef de echipa Team leader	C. Teodorescu	01.2013
Verificat Checked	Expert Cheie Key Expert	R. Trommer	01.2013
Subcontractant / Subcontractor: IOTOP			
Aprobat Approved	Adjunct Sef de echipa Deputy Team leader	A.M. Baicu	01.2013
Proiectat Designed	Inginer Engineer	A. Sopov	01.2013

"Reabilitarea liniei c.f. Frontiera - Curtici - Simeria, parte componentă a coridorului IV Pan - European pentru circulația trenurilor cu viteză maximă de 160 km/h"
Tronsonul 3 : Curtea de Arges - Simeria
"Rehabilitation of the Railway Line Border - Curtici - Simeria, component Part of the IV Pan - European Corridor for Trains Circulation with maximum speed of 160 km/h"
Section 3 : Curtea de Arges - Simeria

Project 9i 35311.1

Denumire desen / Drawing Title :
Plan de situatie - Statia DEVA /
DEVA Station Layout Plan
km 481+050 - km 482+400

Faza / Phase: PTh +CS / TD + TS

Scara / Scale	Revizia / Revision	Cod desen / Drawing Code	Nr / No
1:1000	1/16.05.2013	PT.03.04.26.SM.005	04/06