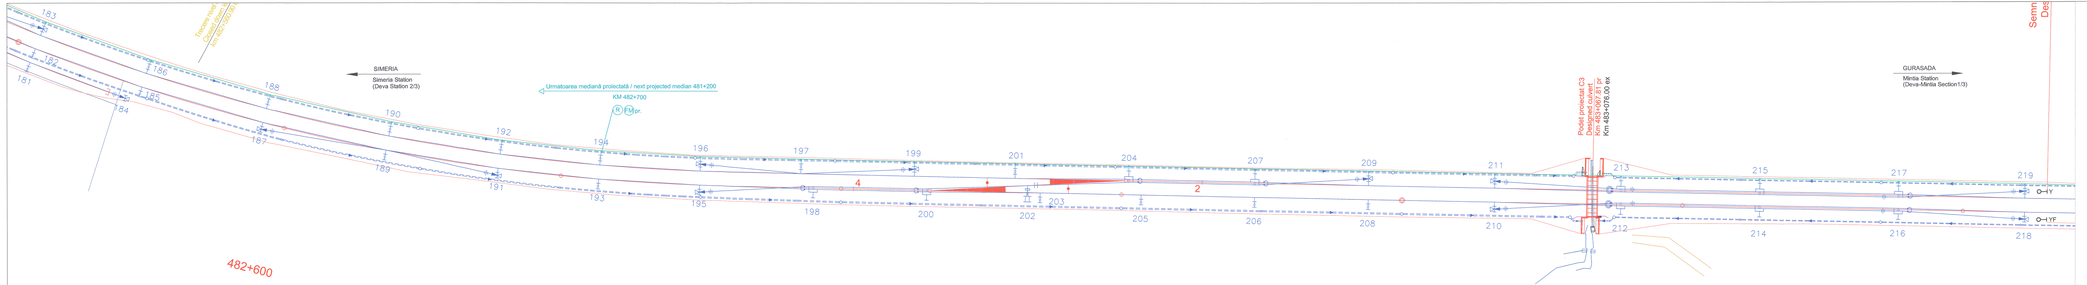

LEGENDĂ / LEGEND

CABLU AERIAN CU FIBRE OPTICE PROIECTAT / ON POLES OPTICAL FIBER CONSOLĂ + ROLĂ / CONSOLE + ROLL

FM pr. FIXARE MEDIANĂ PROIECTATĂ / PROJECTED HEAD WITHOUT ROLL

PROIECT LINIA DE CONTACT / PROJECT OF CONTACT LINE

R pr. REZERVĂ FO PROIECTATĂ / PROJECTED OF RESERVE

Modificare / Revision	Indice Index	Data Date	Descriere Description	Semnatura Signature	Semnatura Signature	Semnatura Signature	Semnatura Signature
	E						
	D						
	C						
	B						
	A						

European Investment Bank

MINISTERUL TRANSPORTURILOR

BENEFICIAR / BENEFICIARY :

COMPANIA NAȚIONALĂ DE CĂI FERATE "CFR" SA

PROIECTANT / DESIGNER: PÖYRY

			Data / Date	Semnatura Signature
Aprobat Approved	Sef de echipa Team leader	C. Teodorescu	01.2013	
Verificat Checked	Expert Cheie Key Expert	R. Trommer	01.2013	

Subcontractant / Subcontractor: VIOTOP

Aprobat Approved	Adjunct Sef de echipa Deputy Team leader	A.M. Baicu	01.2013	
Proiectat Designed	Inginer Engineer	A. Sopov	01.2013	

"Reabilitarea liniei c.f. Frontier à - Curtici - Simeria, parte componentă a coridorului IV Pan - European Reconstruction of the Railway Line Frontier à - Curtici - Simeria, section of 100 km/h"
"Fonoarea 2 - Gurasada - Simeria
"Rehabilitation of the Railway Line Border - Curtici - Simeria , component Part of the IV Pan - European Corridor for Mixed Traffic Circulation with maximum speed of 160 km/h"
Section 3 - Gurasada - Simeria

Proiect Nr 3531f.1, F

Faza / Phase: PTh +CS ; TD + TS

Denumire desen / Drawing Title :

Plan de situație cablu FO aerian pentru semnalizări - Stația DEVA / DEVA Station - Layout plan aerial cable with OF for signalling
km 483+200 - km 482+600

Scara / Scale	Revizia / Revision	Cod desen / Drawing Code	Nr / No
1:1000	1/16.05.2013	PT.02.04.26.SM.016	0.001